



Left Side Elevation




Front Elevation




Right Side Elevation




Rear Elevation

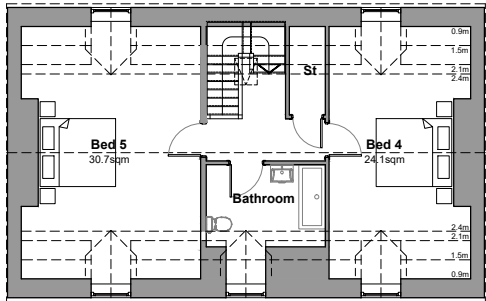


Second Floor Plan

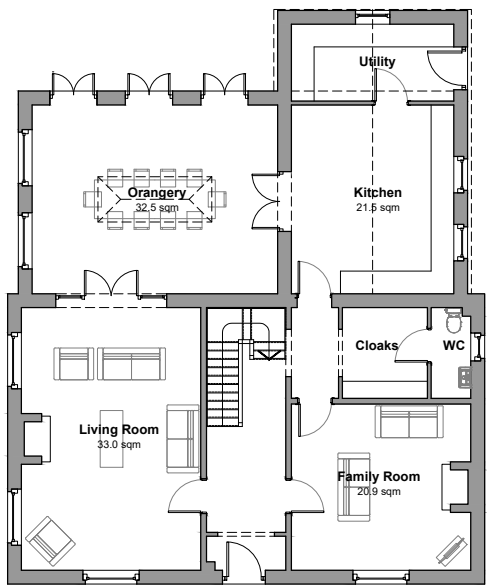

Ground Floor Plan

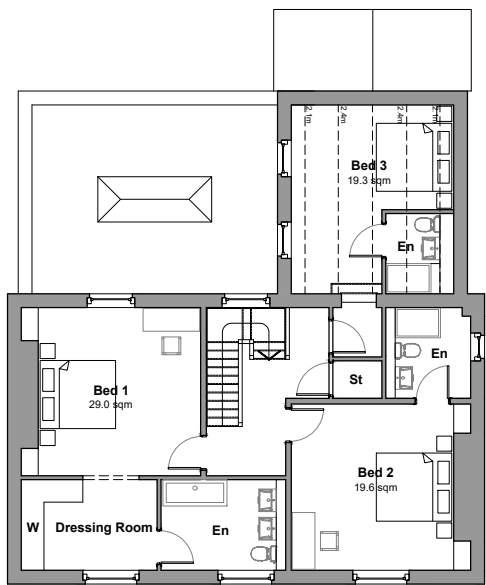

First Floor Plan

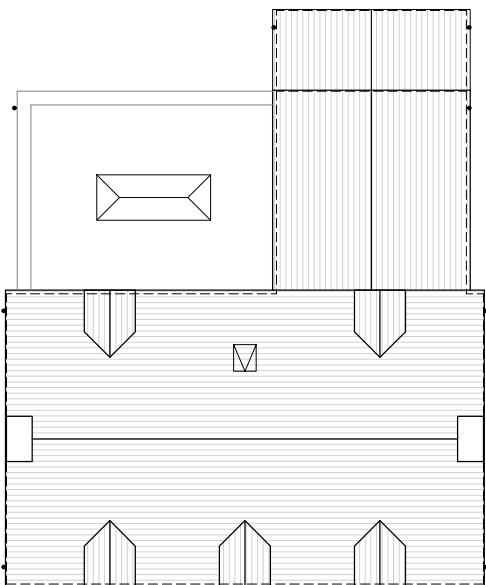

Roof Plan

Images of External Materials Used



ROOF: Natural Slate Tiles



WALL: Brick



WALL: Random Ashlar Coursing



RAINWATER GOODS: Cast Aluminium



WINDOWS: Timber Sliding Sash



B	Material key added	SU	30.10.25
A	Titleblock updated	SU	27.10.25
Rev	Note	By	Date
Scale:	1:100	Size:	@A1
Date:	03.01.25	Status:	PL
Drawn:	PC	Checked:	IMA
Job No:	1094	Drq No:	30 B
Title:	PROPOSED House Type A1 Plans and Elevations		

Project: Pamham Park Enabling Development
Client: Pamham Estates Ltd



DHA ARCHITECTS


The Old Barns | 65 Camden St | Birmingham | B1 3DD
Tel: 0121 200 2838 email: design@dhas.co.uk www.dhas.co.uk

KEY PLAN




Key Plan not to Scale



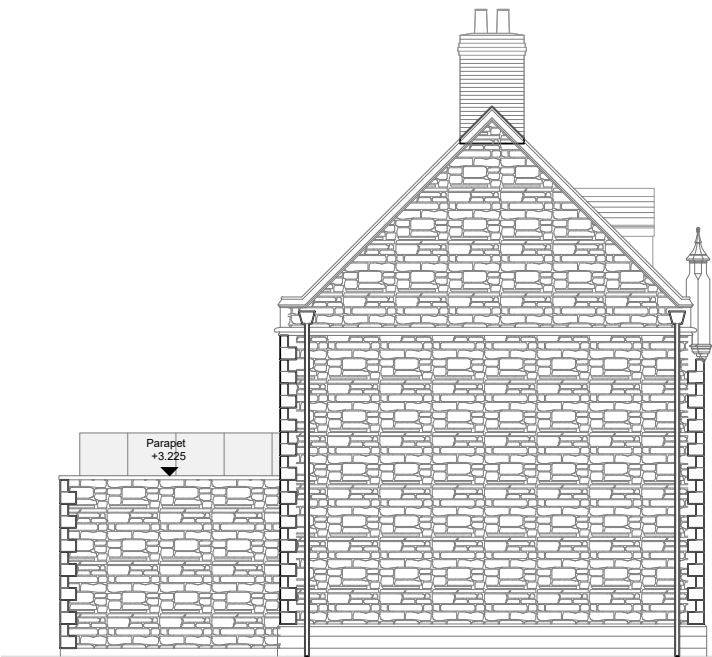

Left Side Elevation

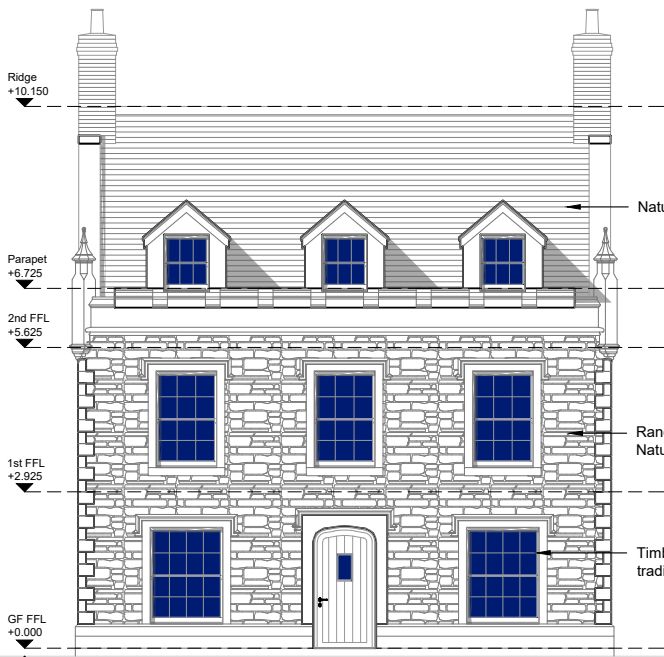

Front Elevation



Right Side Elevation



Rear Elevation


Natural Slate Tiles

Cast aluminium rainwater goods


Random Coursed Natural Stone Walling

Timber sliding sash to traditional house


Contemporary mix of Crittall and frameless glazing

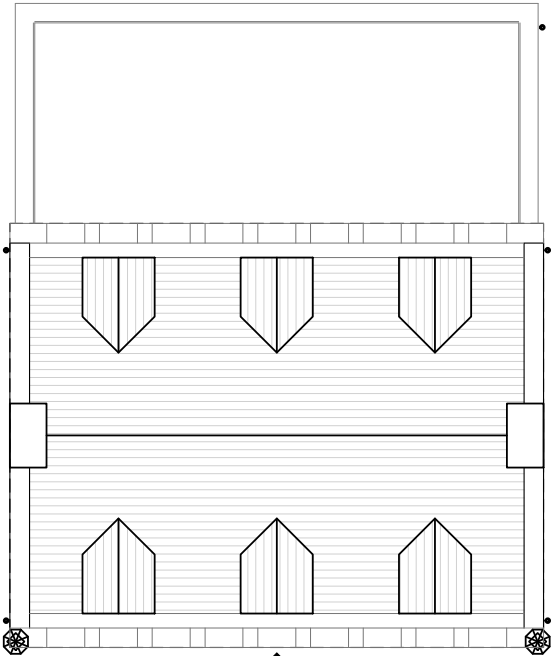


Roof Plan

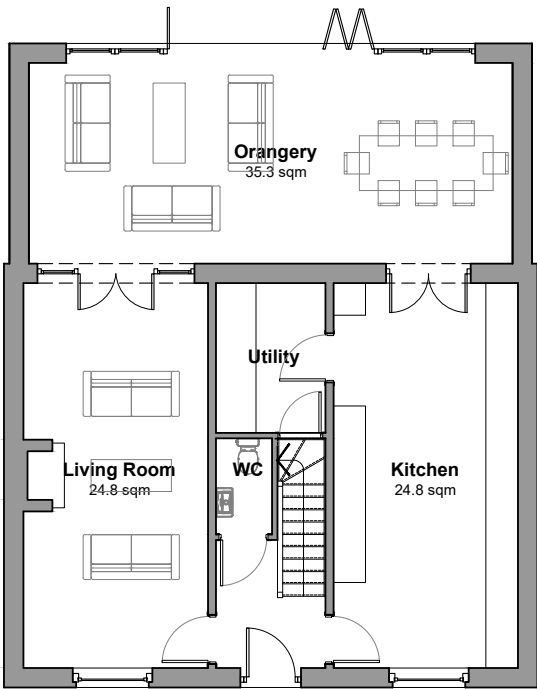

Ground Floor Plan

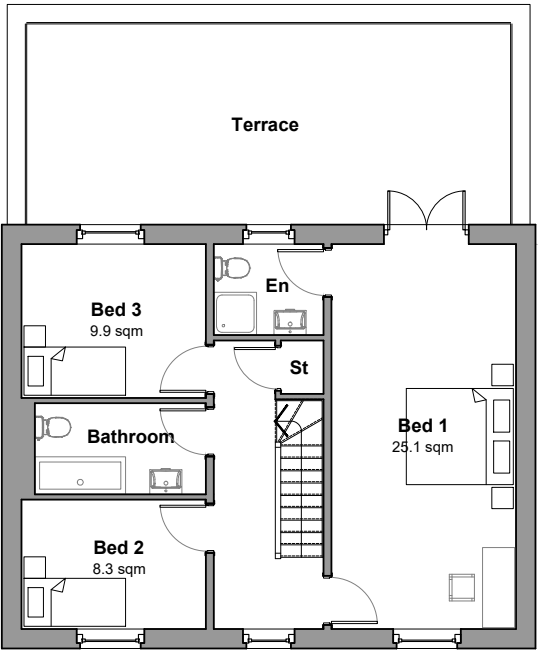

First Floor Plan

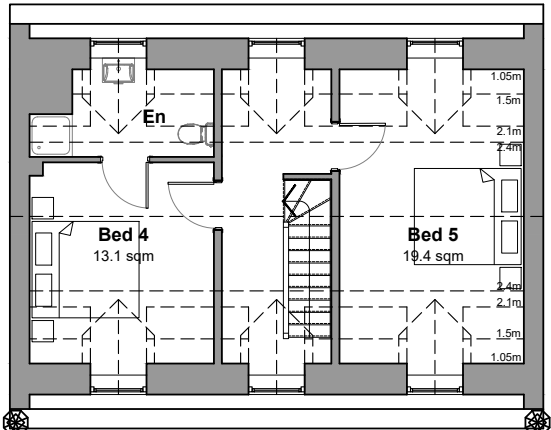

Second Floor Plan

Images of External Materials Used



WALL: Random Ashlar Coursing



ROOF: Natural Slate Tiles



WINDOWS: Crittall Style Glazing




WINDOWS: Timber Sliding Sash



WINDOWS: Contemporary Frameless Glazing



RAINWATER GOODS: Cast Aluminium

 

KEY PLAN



B	Material key added	SU	30.10.25
A	Titleblock updated	SU	27.10.25
Rev	Note	By	Date

Scale: 1:100 Size: @A2

Date: 02.01.25 Status: PL

Drawn: PC Checked: IMA

Job No: 1094 Drg No: 31 B

Title: PROPOSED House Type A2-A Plans and Elevations

Project: Parnham Park Enabling Development

Client: Parnham Estates Ltd



DHA ARCHITECTS

The Old Barns | 85 Camden St | Birmingham | B1 3DD
Tel: 0121 200 2638 email: design@dhaa.co.uk
www.dhaa.co.uk





Left Side Elevation

Front Elevation

Right Side Elevation

Rear Elevation

Images of External Materials Used



WALL: Random Ashlar Coursing



RAINWATER GOODS: Cast Aluminium



WALL: Brick



WINDOWS: Contemporary Frameless Glazing




ROOF: Natural Slate Tiles




WINDOWS: Crittall Style Glazing




WINDOWS: Timber Sliding Sash

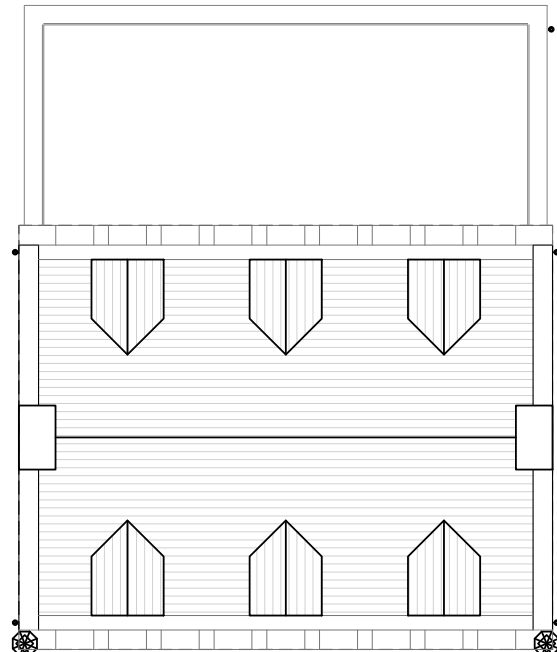


Roof Plan

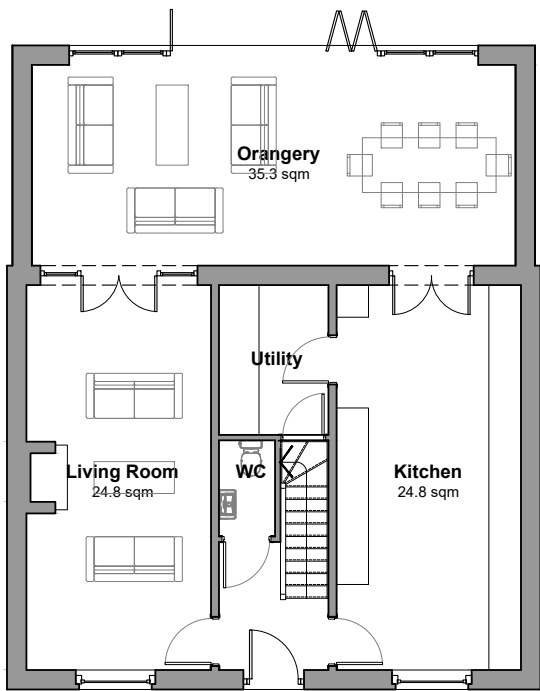

Ground Floor Plan

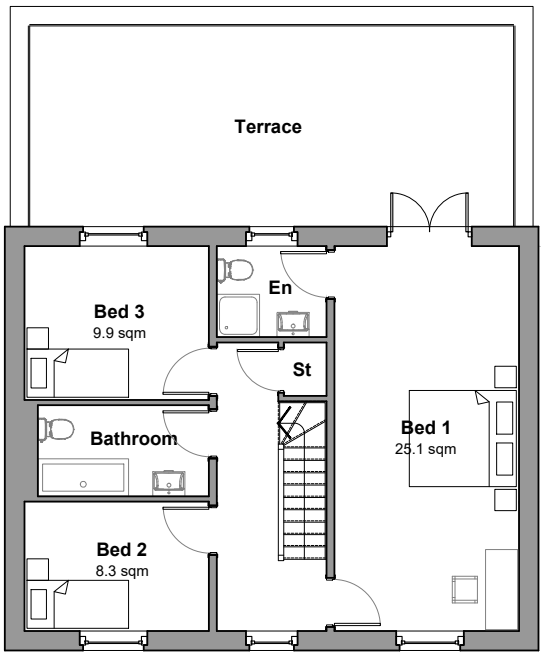


First Floor Plan

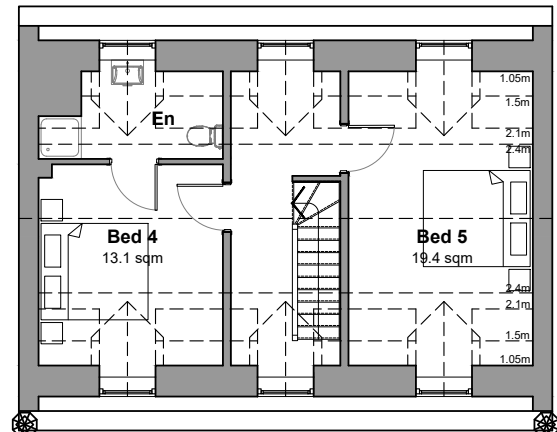

Second Floor Plan

KEY PLAN

 

B	Material key added	SU	30.10.25
A	Titleblock updated	SU	27.10.25
Rev	Note	By	Date

Scale: 1:100 Size: @A2

Date: 02.01.25 Status: PL

Drawn: PC Checked: IMA

Job No: 1094 Drg No: 32 B

Title: PROPOSED House Type A2-B Plans and Elevations

Project: Parnham Park Enabling Development

Client: Parnham Estates Ltd



DHA ARCHITECTS

The Old Barns | 85 Camden St | Birmingham | B1 3DD
Tel: 0121 200 2638 email: design@dhaa.co.uk
www.dhaa.co.uk





Left Side Elevation



Front Elevation



Right Side Elevation



Rear Elevation

Contemporary mix of Crittall and frameless glazing

Clay Plain Tiles

Cast aluminium rainwater goods

Flint Walling with brickwork-quoining

Brick Walling

Timber sliding sash to traditional house

Contemporary mix of Crittall and frameless glazing

Images of External Materials Used



WALL: Random Ashlar Coursing



WALL: Brick



WALL: Brick



ROOF: Clay Plain Tiles



WINDOWS: Crittall Style Glazing




WINDOWS: Timber Sliding Sash




RAINWATER GOODS: Cast Aluminium




WINDOWS: Contemporary Frameless Glazing

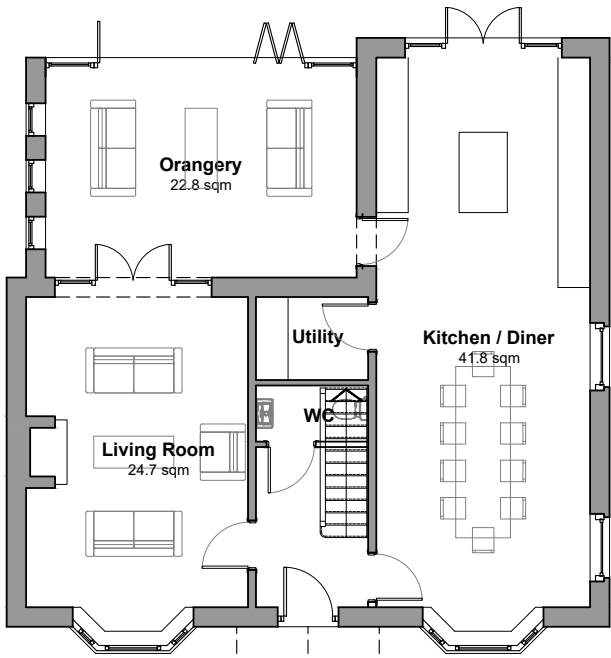

Ground Floor Plan

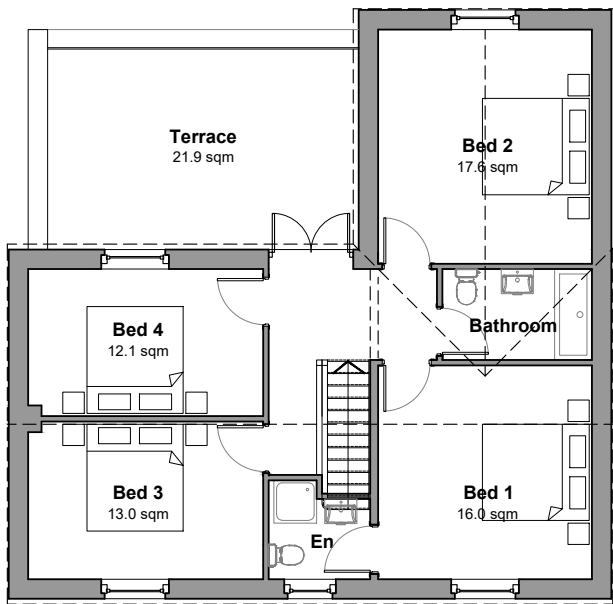

First Floor Plan

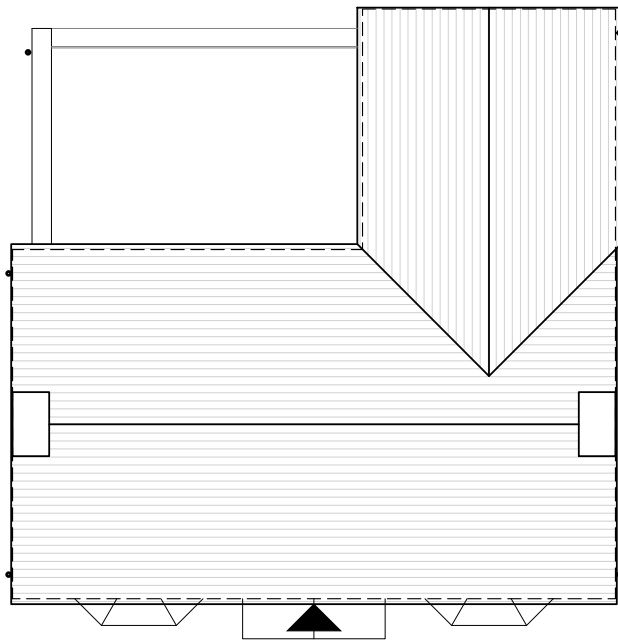


Roof Plan

KEY PLAN



Key Plan Not to Scale

 

B	Material key added	SU	30.10.25
A	Titleblock updated	SU	27.10.25
Rev	Note	By	Date

Scale: 1:100 Size: @A2

Date: 03.01.25 Status: PL

Drawn: PC Checked: IMA

Job No: 1094 Drg No: 33 B

Title: PROPOSED House Type A3 Plans and Elevations

Project: Parnham Park Enabling Development

Client: Parnham Estates Ltd



DHA ARCHITECTS

The Old Barns | 85 Camden St | Birmingham | B1 3DD
Tel: 0121 200 2638 email: design@dhaa.co.uk
www.dhaa.co.uk





Left Side Elevation




Front Elevation




Right Side Elevation




Rear Elevation

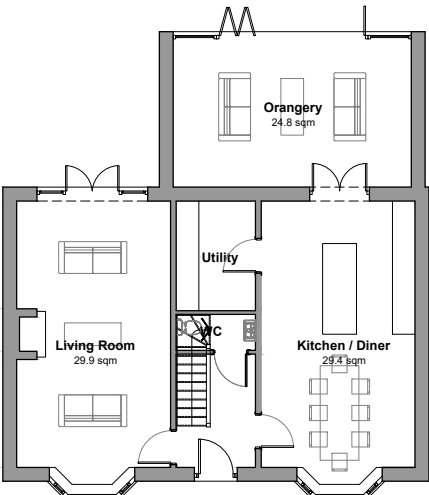


Ground Floor Plan

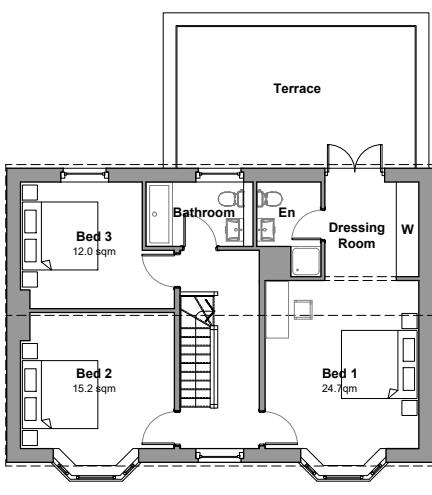

First Floor Plan

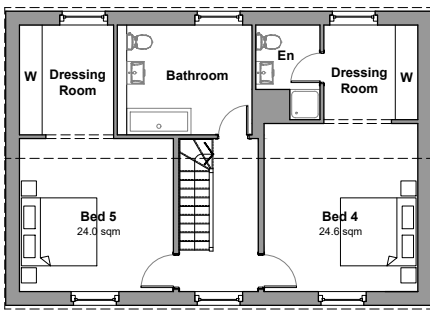

Second Floor Plan

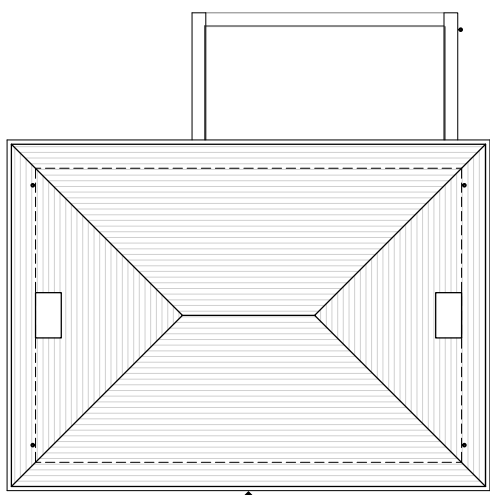

Roof Plan

Images of External Materials Used



WALL: Random Ashlar Coursing



WALL: Brick



ROOF: Natural Slate Tiles



WINDOWS: Crittall Style Glazing



WINDOWS: Timber Sliding Sash



RAINWATER GOODS: Cast Aluminium



WINDOWS: Contemporary Frameless Glazing

KEY PLAN



0 1 2 3 4 5m

B	Material key added	SU	30.10.25
A	Titleblock updated	SU	27.10.25
Rev	Note	By	Date
Scale:	1:100	Size:	@A1
Date:	03.01.25	Status:	PL
Drawn:	PC	Checked:	IMA
Job No:	1094	Drw No:	34 B
Title:	PROPOSED House Type A4 Plans and Elevations		

Project: Pamham Park Enabling Development


Client: Pamham Estates Ltd




DHA ARCHITECTS

The Old Barns | 65 Camden St | Birmingham | B1 3DD
Tel: 0121 209 2838 email: design@dhas.co.uk
www.dhas.co.uk



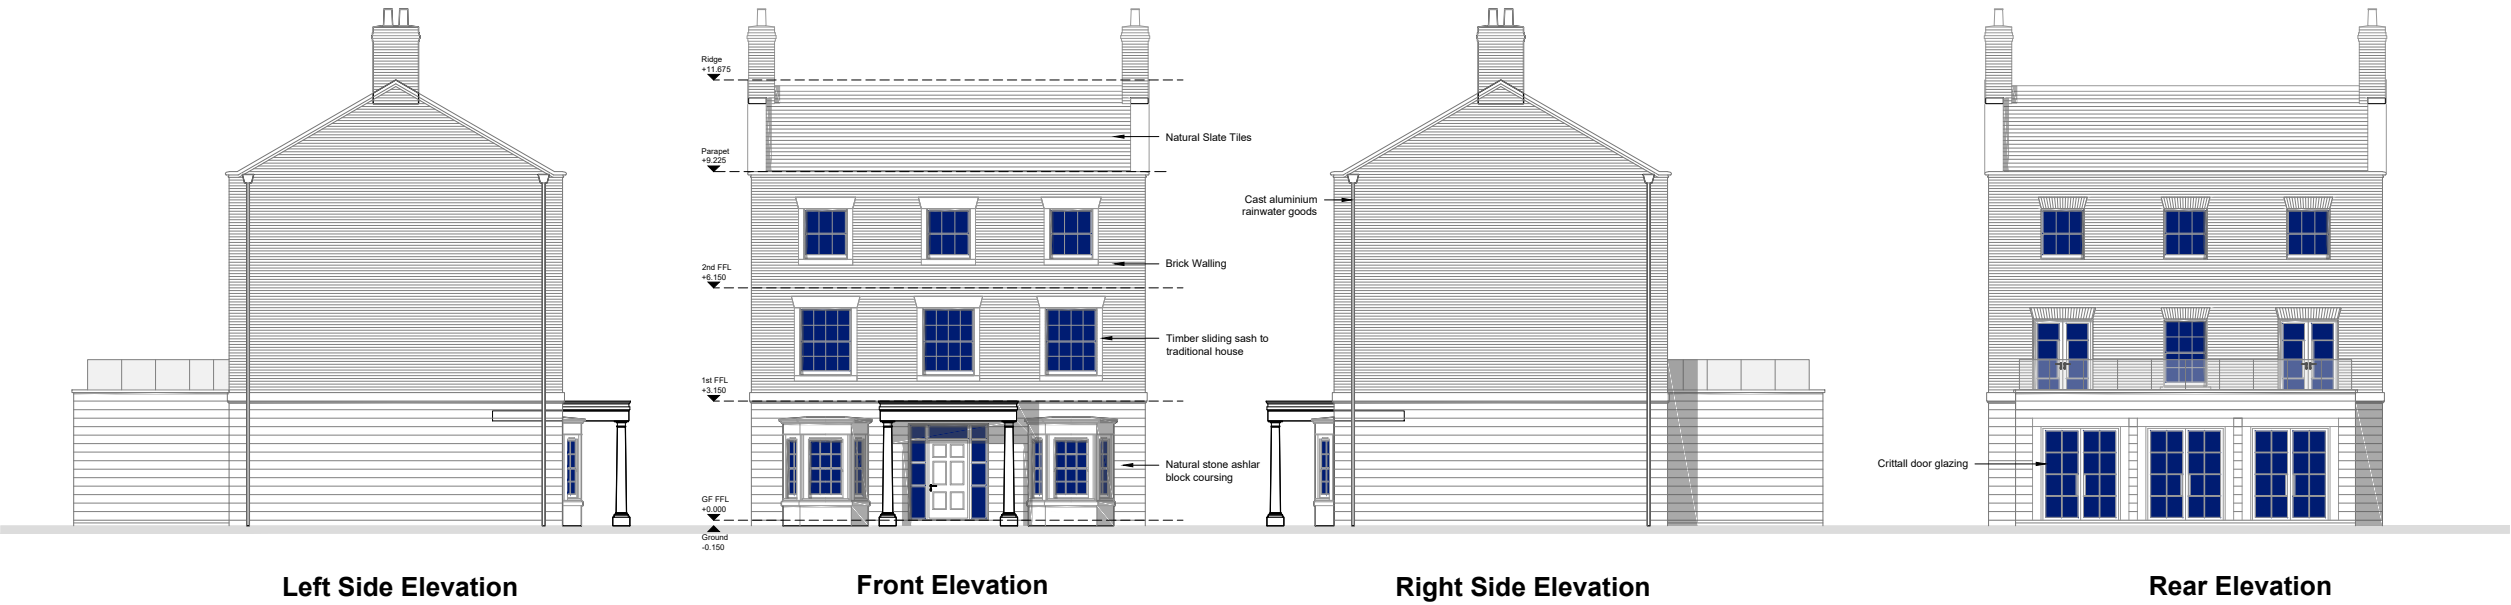

Images of External Materials Used

 

WALL: Ashlar Coursing



WALL: Brick



ROOF: Natural Slate Tiles




WINDOWS: Crittall Style Glazing




WINDOWS: Timber Sliding Sash




RAINWATER GOODS: Cast Aluminium

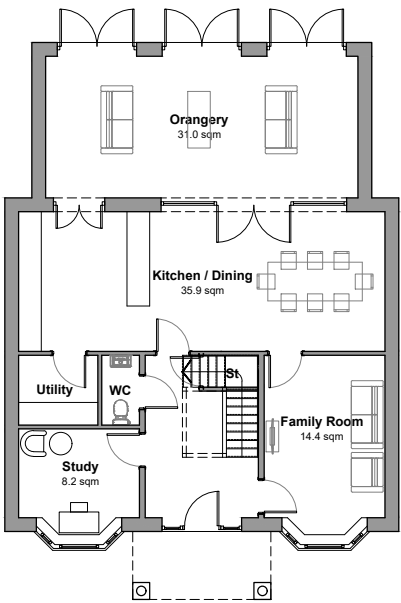


Ground Floor Plan

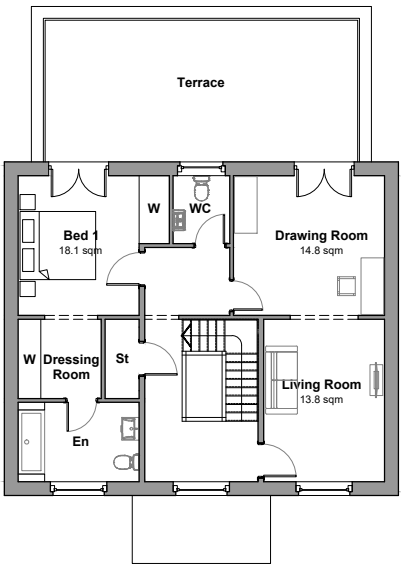

First Floor Plan


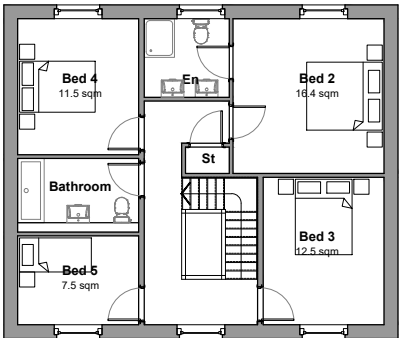


Second Floor Plan

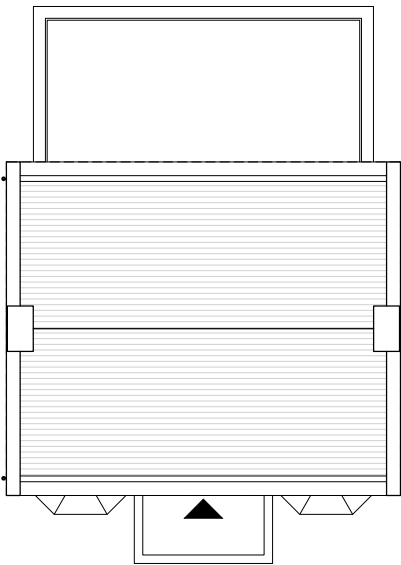

Roof Plan

KEY PLAN

 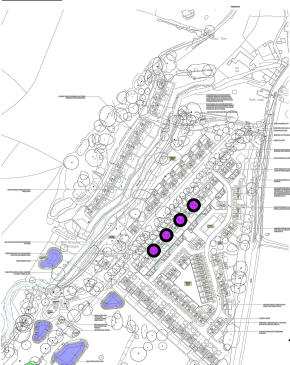

B	Material key added	SU	30.10.25
A	Titleblock updated	SU	27.10.25
Rev	Note	By	Date
Scale:	1:100	Size:	@A2
Date:	03.01.25	Status:	PL
Drawn:	PC	Checked:	IMA
Job No:	1094	Drq No:	35 B
Title:	PROPOSED House Type A6-A Plans and Elevations		

Project: Pamham Park Enabling Development

Client: Pamham Estates Ltd



DHA ARCHITECTS

The Old Barns | 65 Camden St | Birmingham | B1 3DD
Tel: 0121 209 2838 email: design@dhas.co.uk www.dhas.co.uk





Left Side Elevation



Front Elevation



Right Side Elevation



Rear Elevation

Images of External Materials Used



WALL: Ashlar Coursing



WALL: Random Ashlar Coursing



ROOF: Clay Plain Tiles




WINDOWS: Crittall Style Glazing




WINDOWS: Timber Sliding Sash




RAINWATER GOODS: Cast Aluminium

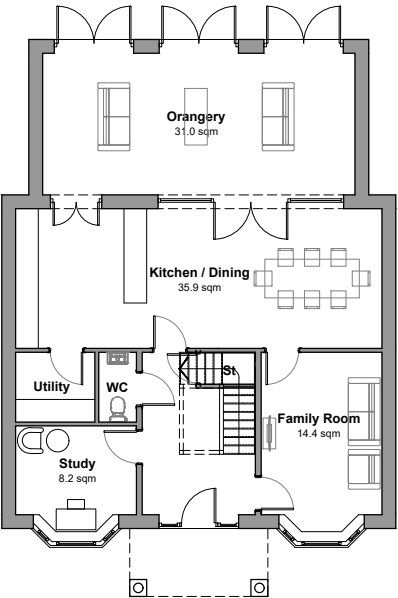


Ground Floor Plan

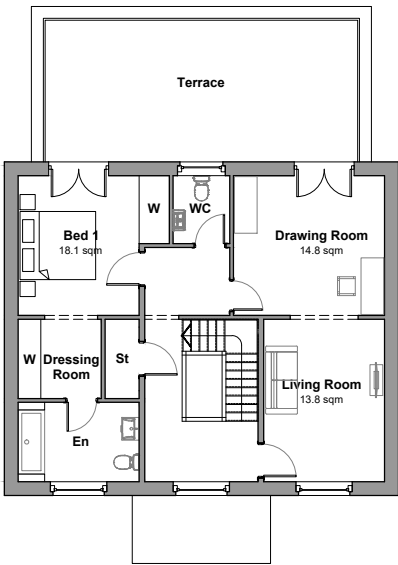

First Floor Plan

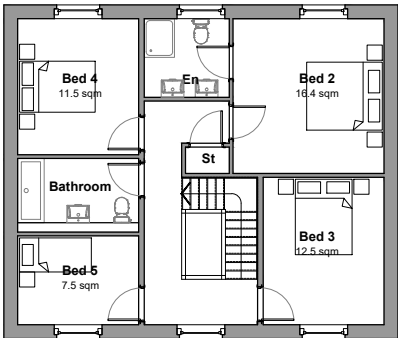

Second Floor Plan

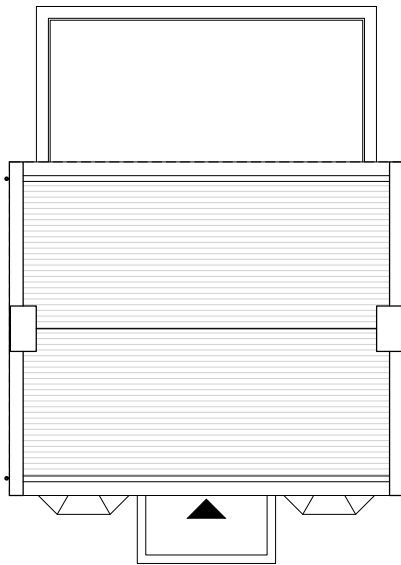

Roof Plan

KEY PLAN



0 1 2 3 4 5m

Rev Note By Date
B Material key added SU 30.10.25
A Titleblock updated SU 27.10.25
Scale: 1:100 Size: @A2
Date: 03.01.25 Status: PL
Drawn: PC Checked: IMA
Job No: 1094 Drg No: 36 B
Title: PROPOSED House Type A6-B Plans and Elevations

Project: Pamham Park Enabling Development

Client: Pamham Estates Ltd



DHA ARCHITECTS

The Old Barns | 65 Camden St | Birmingham | B1 3DD
Tel: 0121 209 2638 email: design@dha.co.uk
www.dha.co.uk






Left Side Elevation


Front Elevation

Right Side Elevation


Rear Elevation

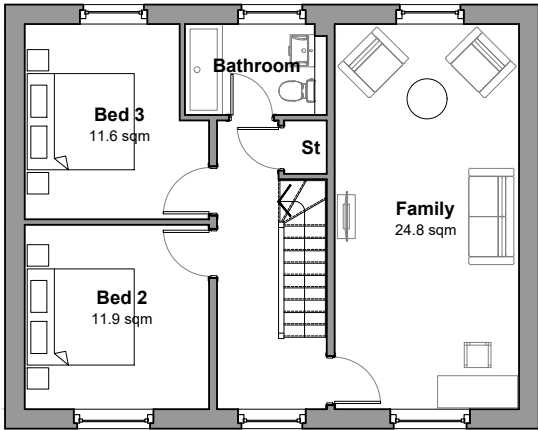


First Floor Plan

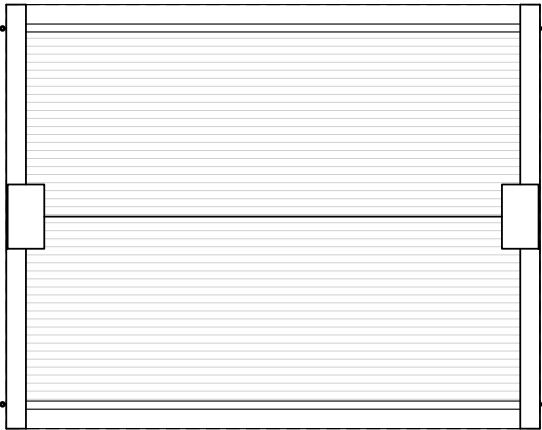

Roof Plan

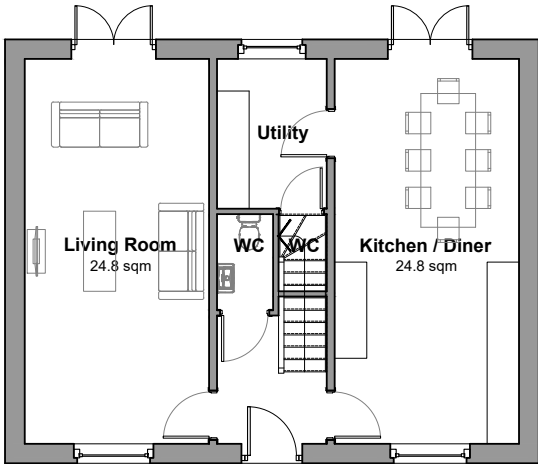

Ground Floor Plan

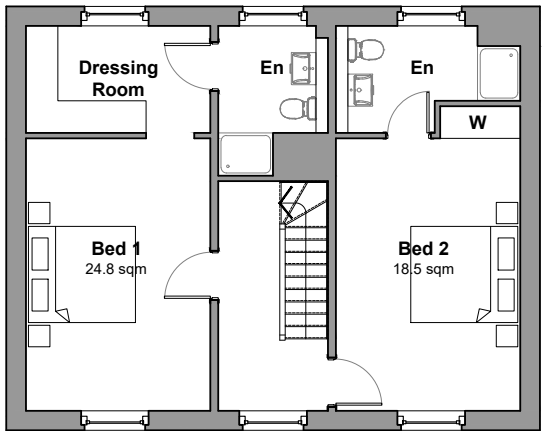

Second Floor Plan



KEY PLAN



0 1 2 3 4 5m

B	Material key added	SU	30.10.25
A	Titleblock updated	SU	27.10.25
Rev	Note	By	Date

Scale: 1:100 Size: @A2

Date: 06.01.25 Status: PL

Drawn: PC Checked: IMA

Job No: 1094 Drg No: 37 B

Title: PROPOSED House Type A7 Plans and Elevations


Project: Parnham Park Enabling Development

Client: Parnham Estates Ltd



DHA ARCHITECTS

The Old Barns | 85 Camden St | Birmingham | B1 3DD
Tel: 0121 200 2638 email: design@dhaa.co.uk
www.dhaa.co.uk




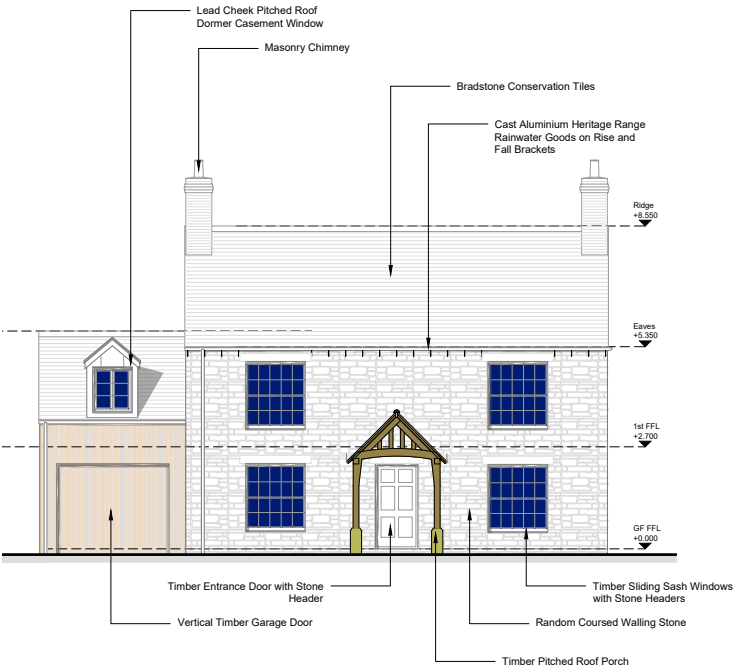


West Elevation

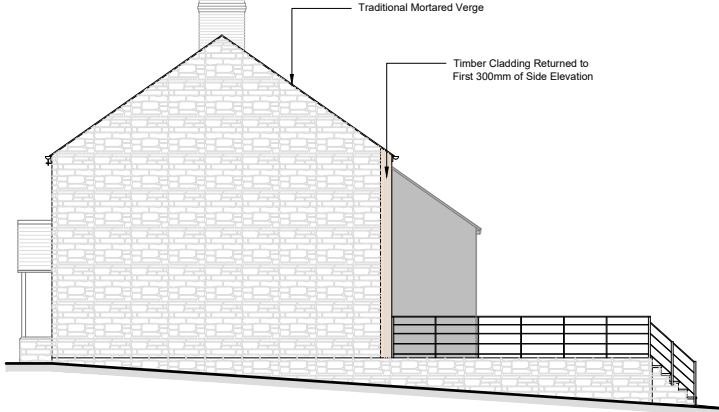


South Elevation

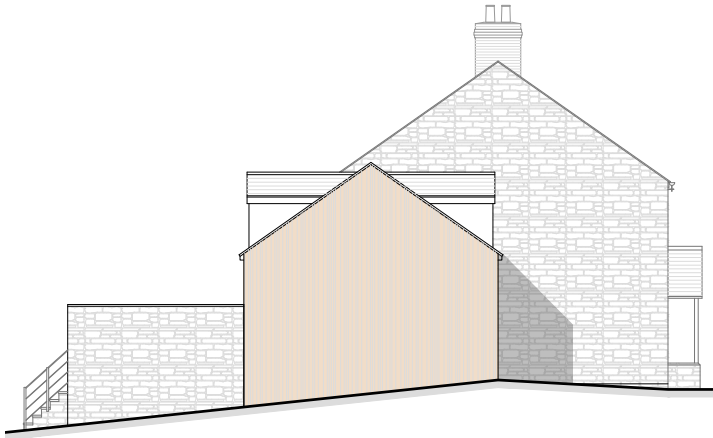

North Elevation

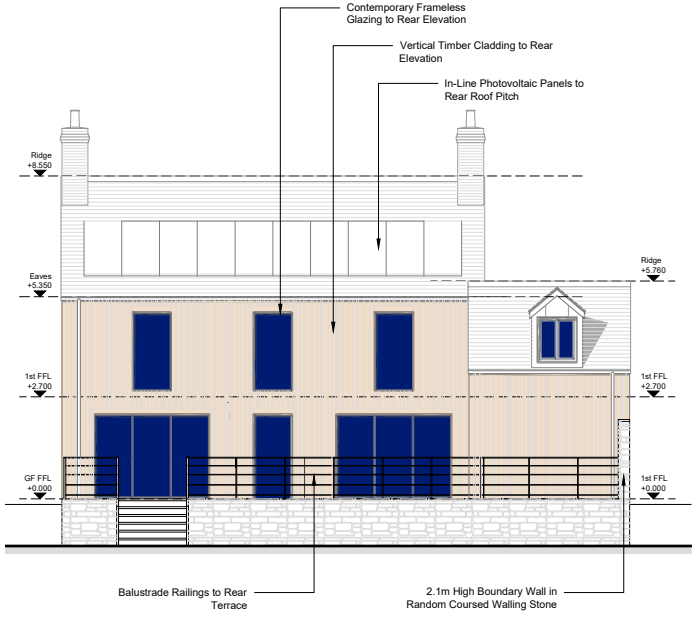


East Elevation

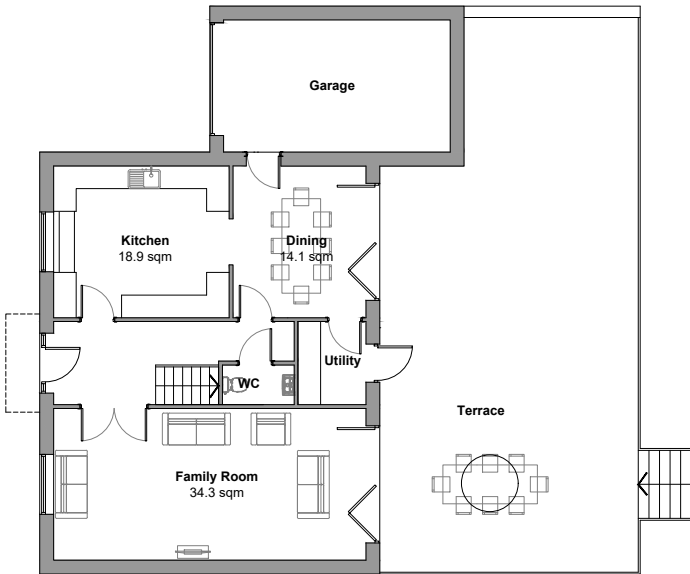

Ground Floor Plan





First Floor Plan

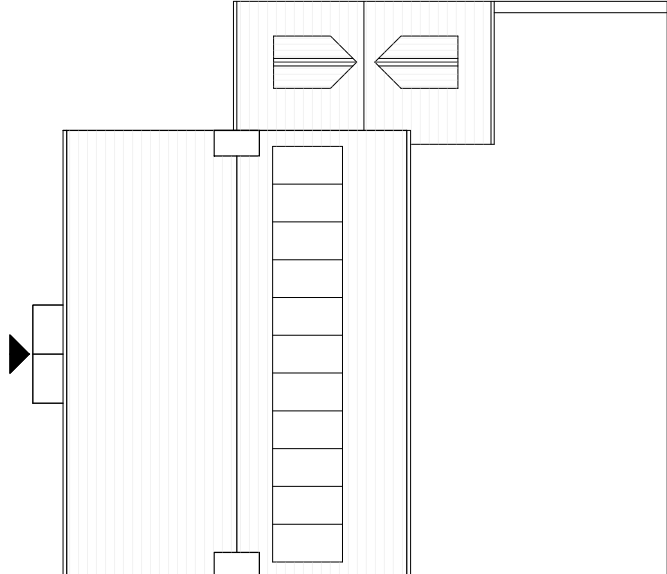

Roof Plan

Images of External Materials Used

 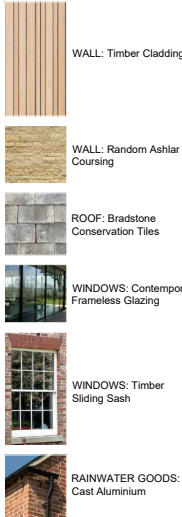

B	Material key added	SU	30.10.2025
A	Titleblock updated, ridge height corrected	PC	27.10.2025
Rev	Note	By	Date
Scale:	1:100	Size:	@A1
Date:	07.02.25	Status:	PL
Drawn:	SU	Checked:	IMA
Job No:	1094	Drg No:	38 B
Title:	PROPOSED House Type A8 Plans and Elevations		

Project: Parnham Park Enabling Development
Client: Parnham Estates Ltd




DHA ARCHITECTS


The Old Barns | 85 Camden St | Birmingham | B1 3DD
Tel: 0121 200 2638 email: design@dha.co.uk
www.dha.co.uk




Key Plan Not to Scale

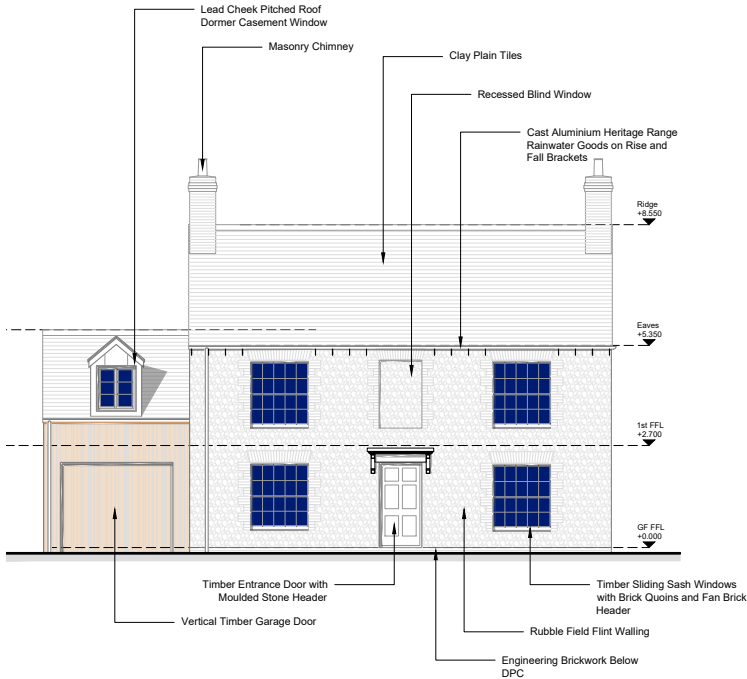


West Elevation

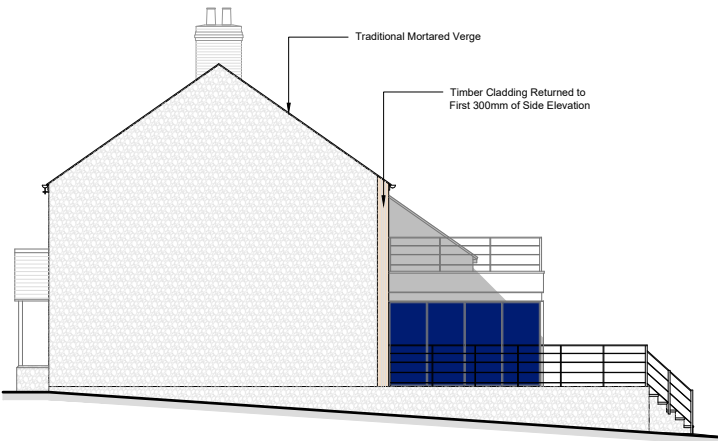


South Elevation

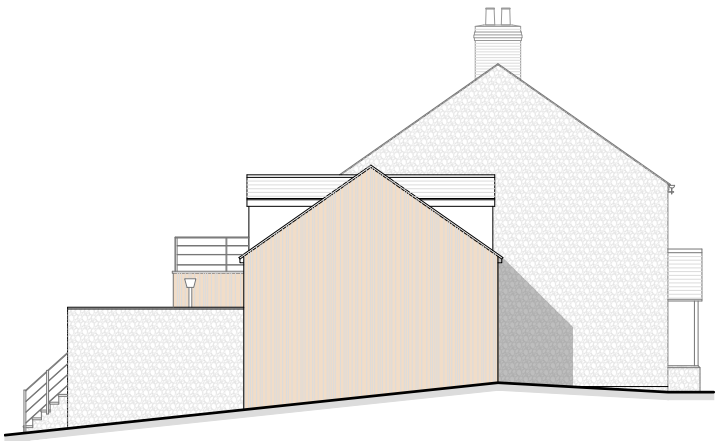


North Elevation

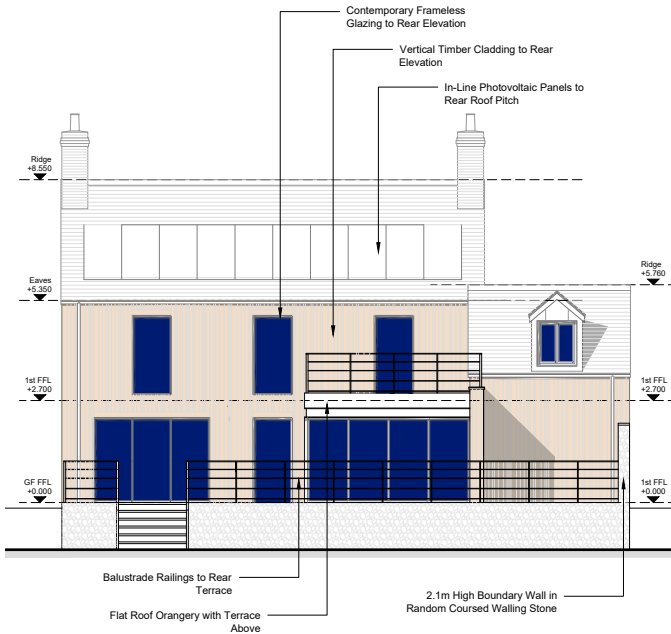


East Elevation

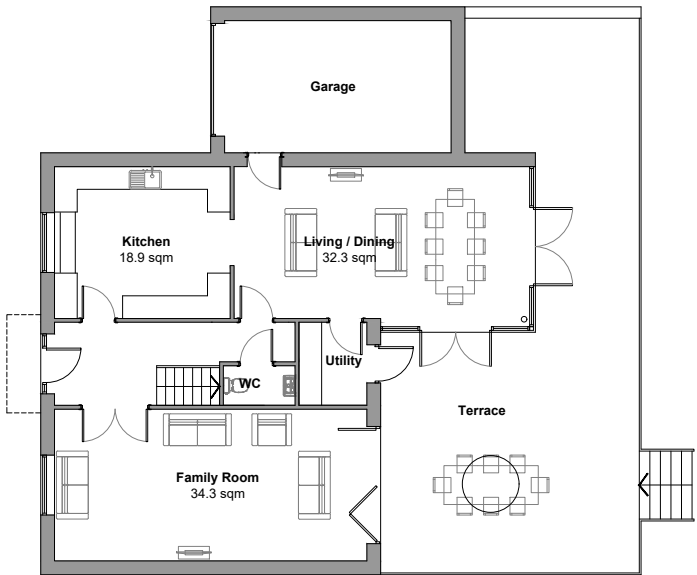

Ground Floor Plan

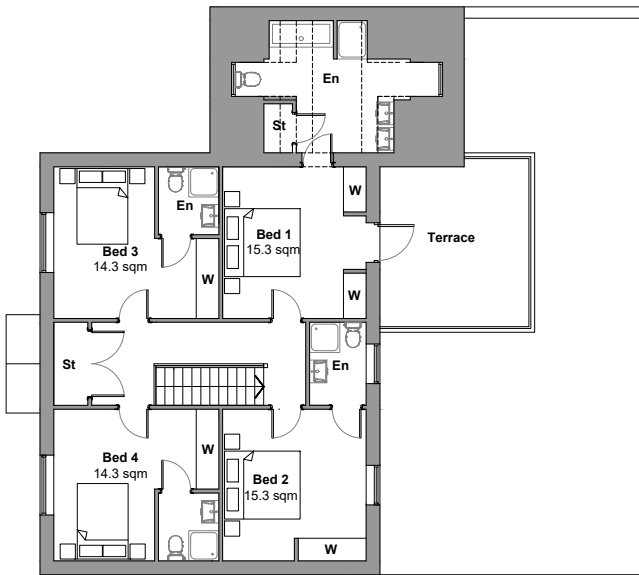

First Floor Plan

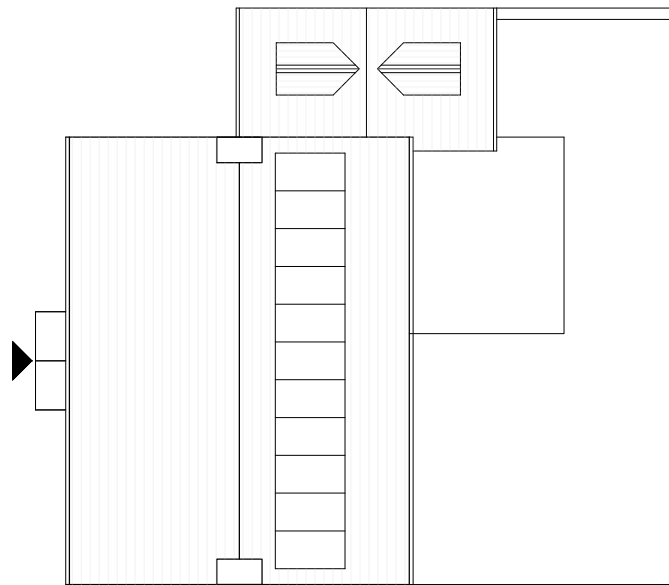

Roof Plan

Images of External Materials Used



WALL: Timber Cladding



WALL: Random Ashlar Coursing



ROOF: Bradstone Conservation Tiles



WINDOWS: Contemporary Frameless Glazing



WINDOWS: Timber Sliding Sash



RAINWATER GOODS: Cast Aluminium



B	Material key added	SU	30.10.2025
A	Tileblock updated, ridge height corrected	PC	27.10.2025
Rev	Note	By	Date
Scale:	1:100	Size:	@A1
Date:	07.02.25	Status:	PL
Drawn:	SU	Checked:	IMA
Job No:	1094	Drg No:	39 B
Title:	PROPOSED House Type A10-A Plans and Elevations		

Project: Parnham Park Enabling Development

Client: Parnham Estates Ltd




DHA ARCHITECTS


The Old Barns | 85 Camden St | Birmingham | B1 3DD
Tel: 0121 200 2638 email: design@dhaa.co.uk
www.dhaa.co.uk




Key Plan Not to Scale

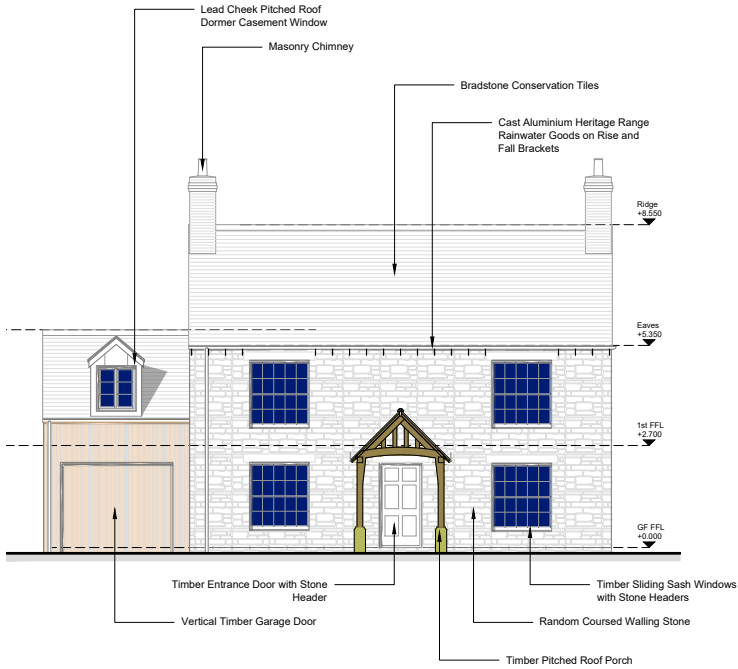


West Elevation

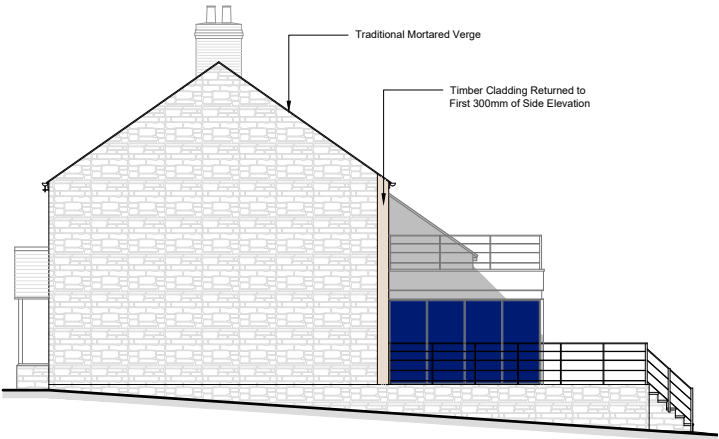


South Elevation

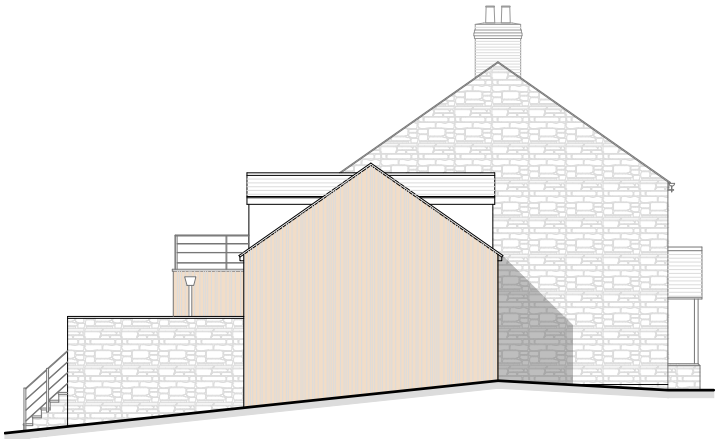


North Elevation

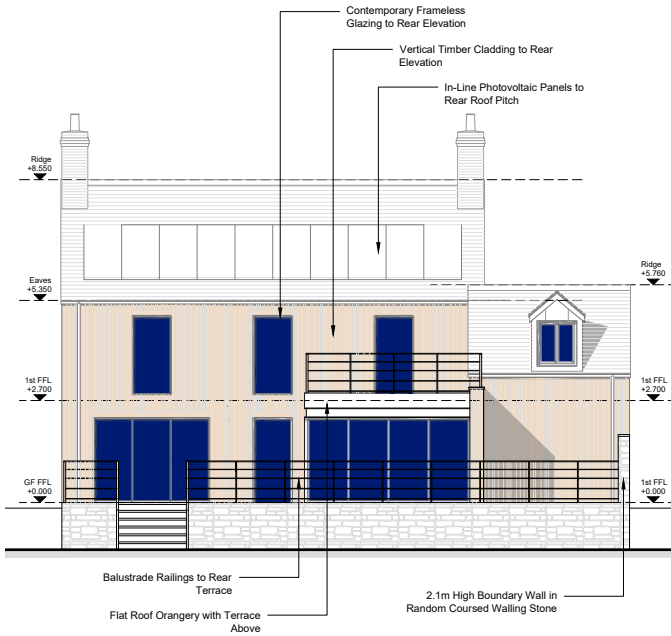


East Elevation

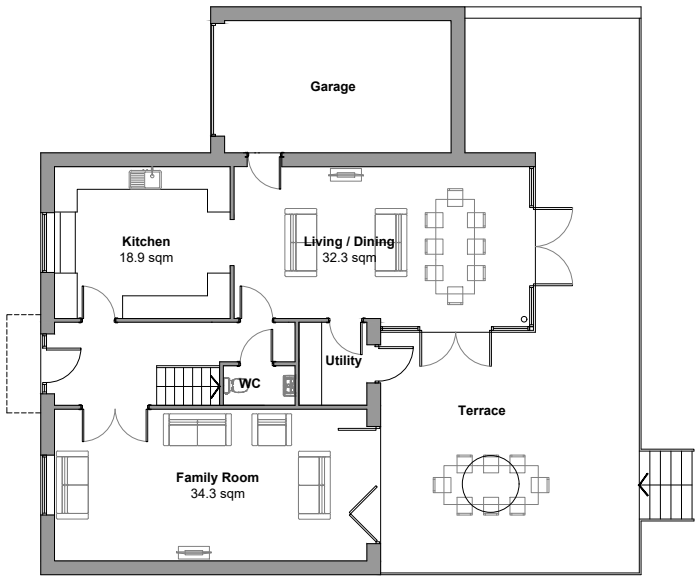

Ground Floor Plan

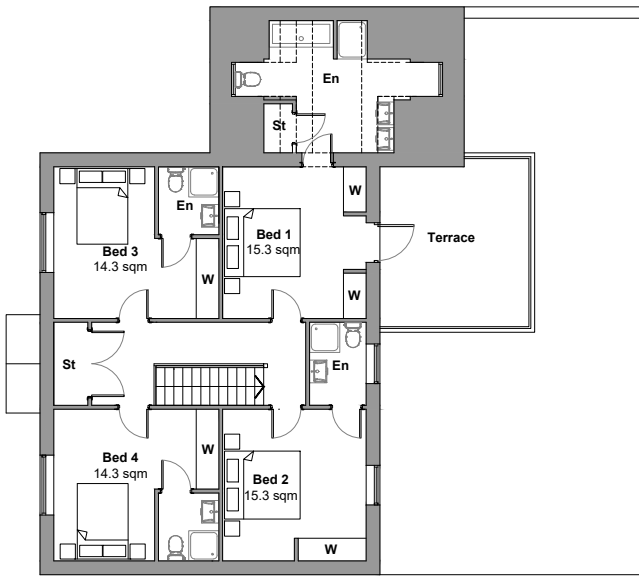

First Floor Plan

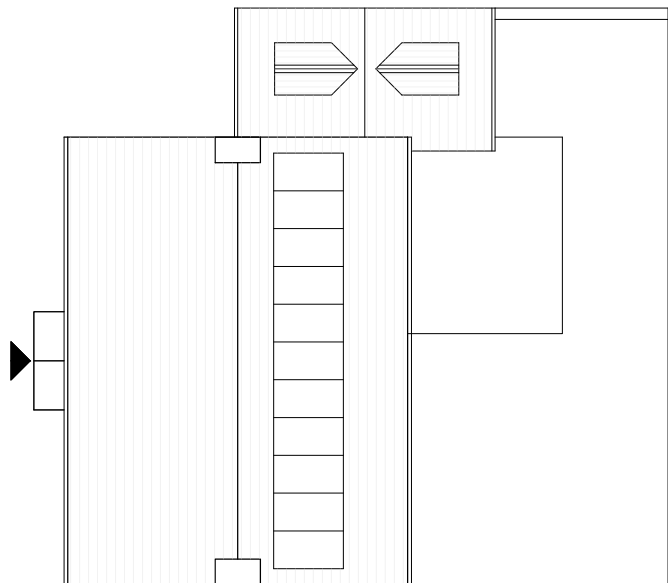

Roof Plan

Images of External Materials Used



WALL: Timber Cladding



WALL: Random Ashlar Coursing



ROOF: Bradstone Conservation Tiles




WINDOWS: Contemporary Frameless Glazing



WINDOWS: Timber Sliding Sash



RAINWATER GOODS: Cast Aluminium

 

B	Material key added	SU	30.10.2025
A	Tileblock updated, ridge height corrected	PC	27.10.2025

Rev	Note	By	Date
Scale:	1:100	Size:	@A1
Date:	20.10.25	Status:	PL
Drawn:	PC	Checked:	IMA
Job No:	1094	Drg No:	40 B
Title:	PROPOSED House Type A10-A Plans and Elevations		

Project:	Parnham Park Enabling Development
Client:	Parnham Estates Ltd




DHA ARCHITECTS

The Old Barns | 85 Camden St | Birmingham | B1 3DD
Tel: 0121 200 2638 email: design@dhaa.co.uk
www.dhaa.co.uk




Key Plan Not to Scale



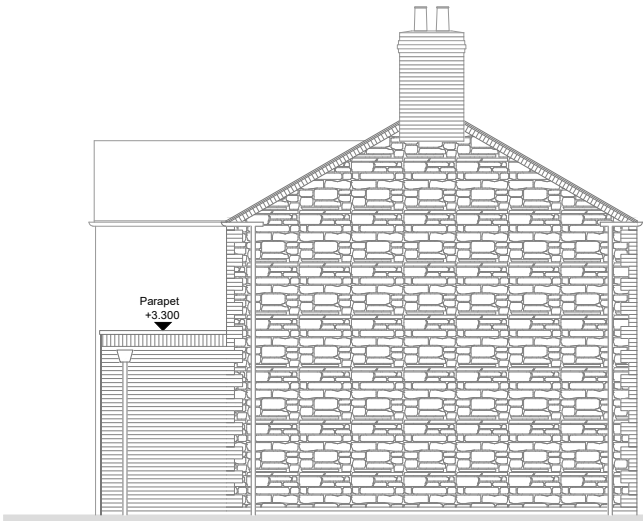

Left Side Elevation

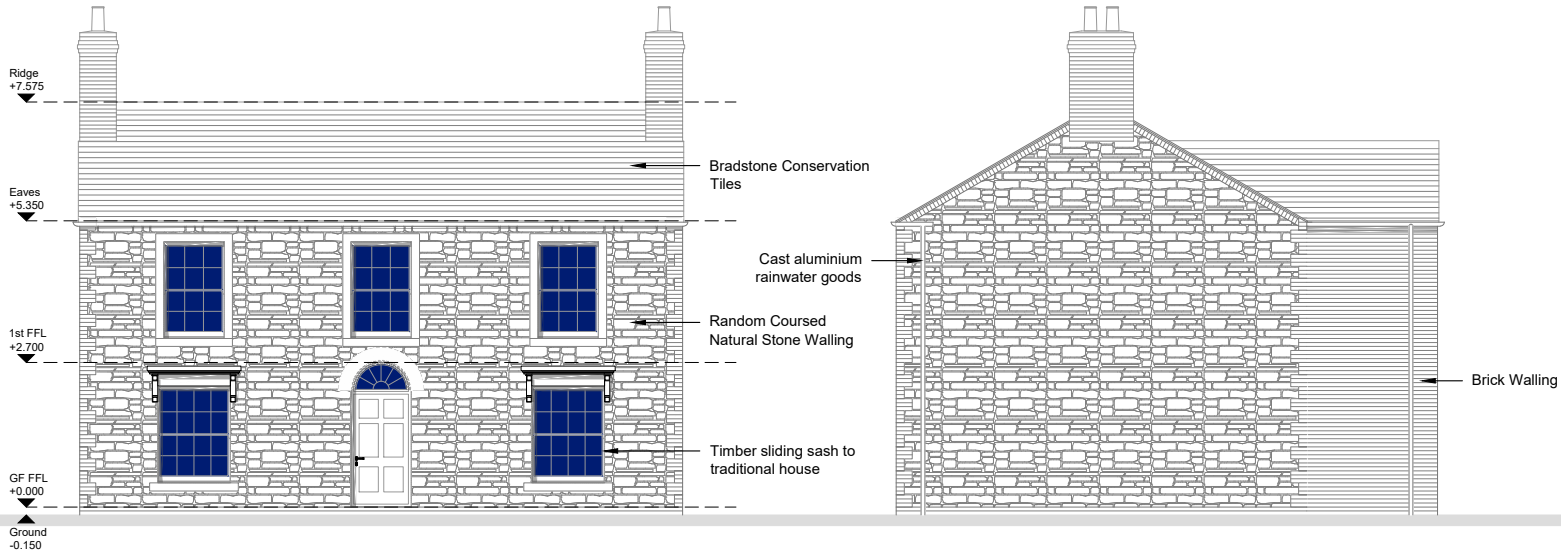

Front Elevation



Right Side Elevation



Rear Elevation

Images of External Materials Used



WALL: Random Ashlar Coursing



WALL: Brick



ROOF: Bradstone Conservation Tiles




WINDOWS: Crittall Style Glazing




WINDOWS: Timber Sliding Sash




RAINWATER GOODS: Cast Aluminium

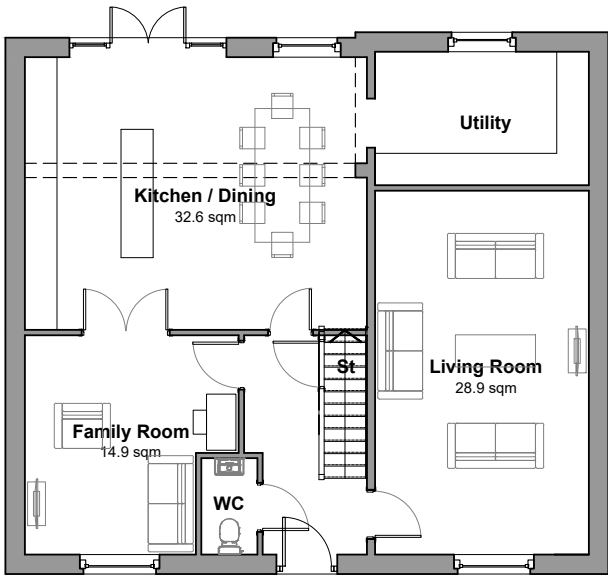

Ground Floor Plan

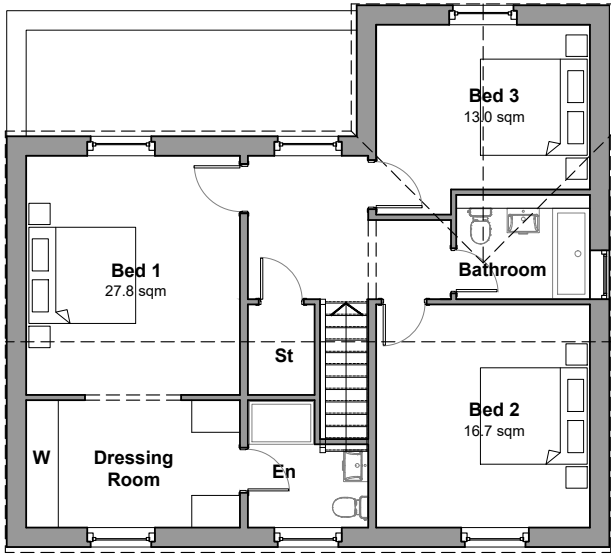

First Floor Plan

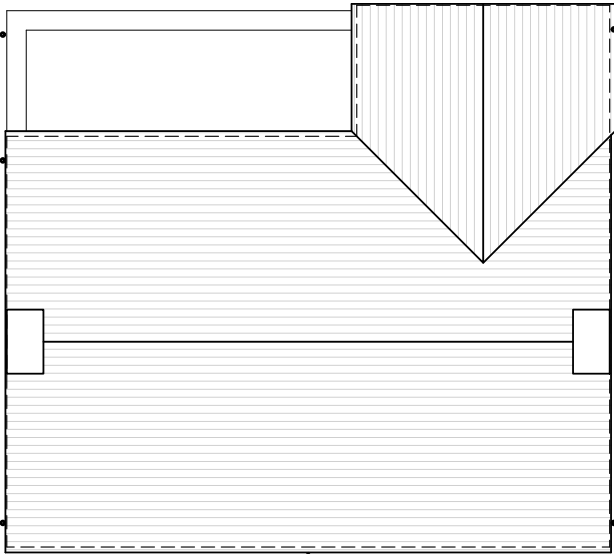

Roof Plan

KEY PLAN



B	Material key added	SU	30.10.25
A	Titleblock updated	SU	27.10.25
Rev	Note	By	Date

Scale: 1:100 Size: @A2

Date: 07.01.25 Status: PL

Drawn: PC Checked: IMA

Job No: 1094 Drg No: 41 B

Title: PROPOSED House Type B2-A Plans and Elevations

Project: Parnham Park Enabling Development


Client: Parnham Estates Ltd




DHA ARCHITECTS

The Old Barns | 85 Camden St | Birmingham | B1 3DD
Tel: 0121 200 2638 email: design@dhaa.co.uk
www.dhaa.co.uk




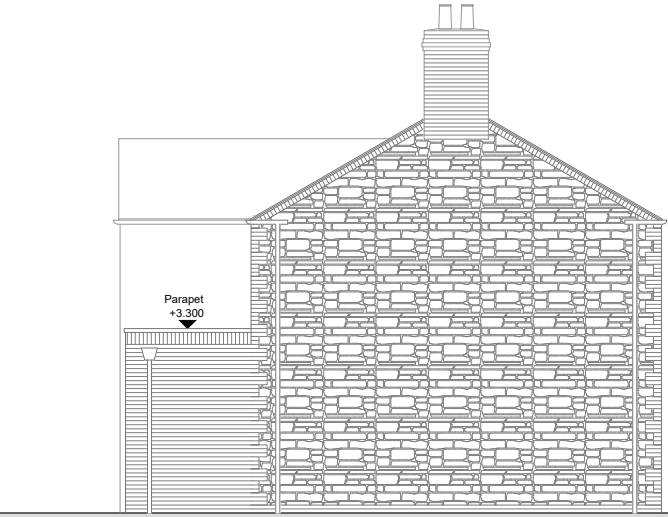

Left Side Elevation

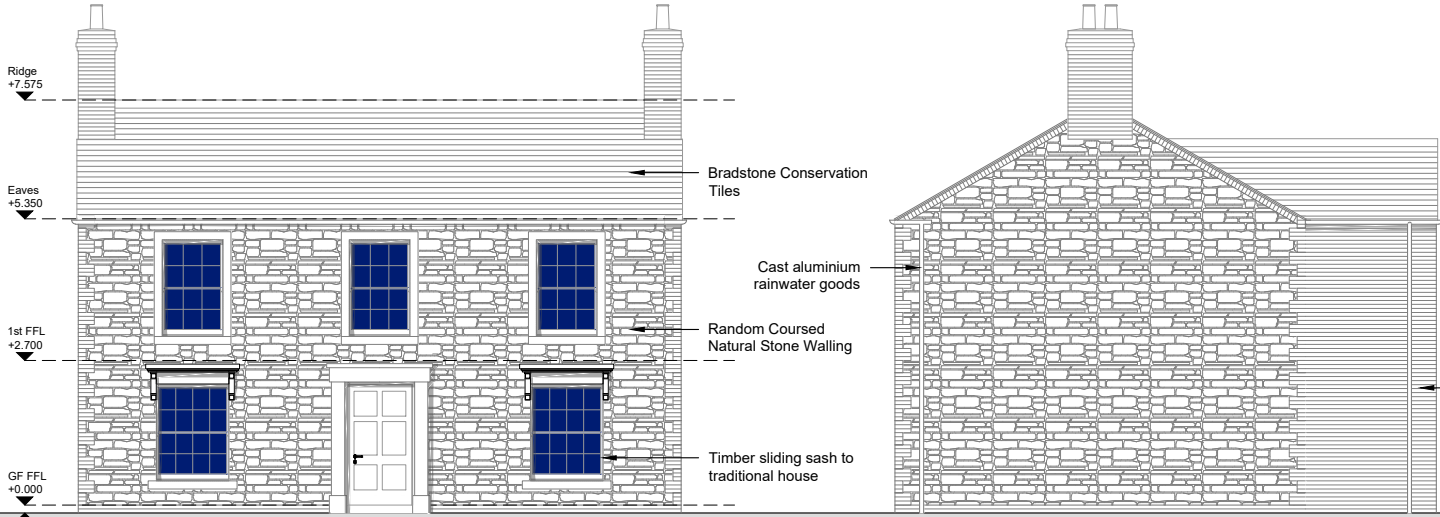

Front Elevation

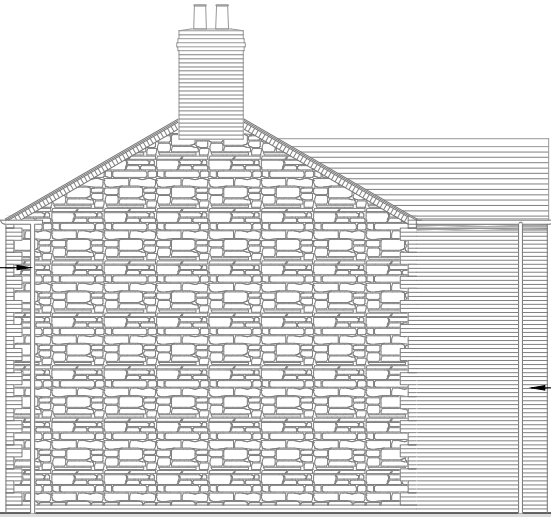

Right Side Elevation



Rear Elevation

Images of External Materials Used



WALL: Random Ashlar Coursing



WALL: Brick



ROOF: Bradstone Conservation Tiles




WINDOWS: Crittall Style Glazing




WINDOWS: Timber Sliding Sash




RAINWATER GOODS: Cast Aluminium

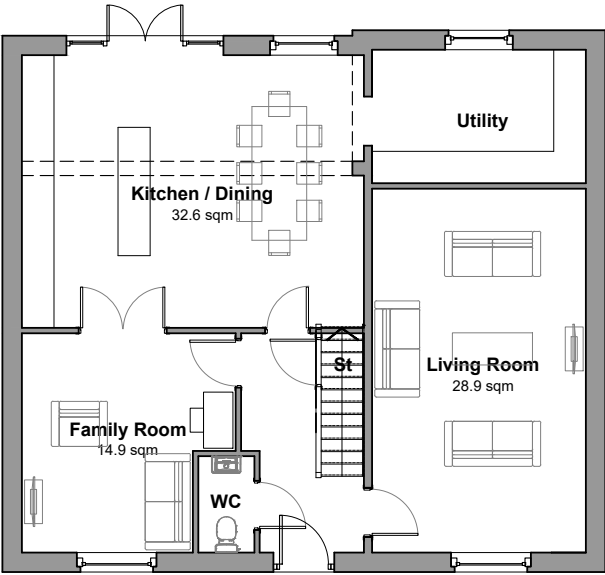

Ground Floor Plan

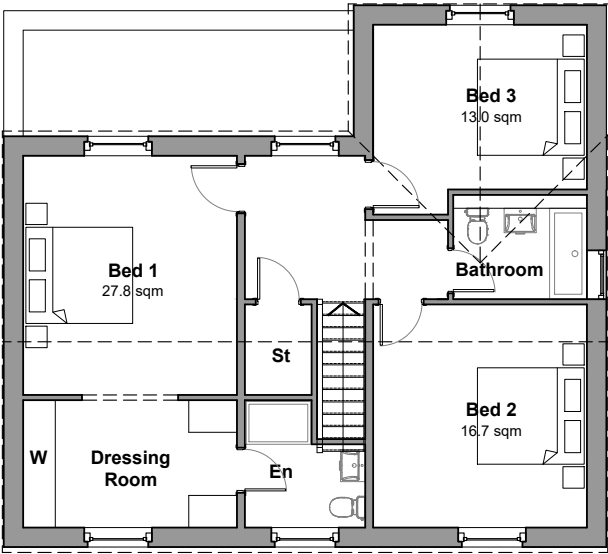


First Floor Plan

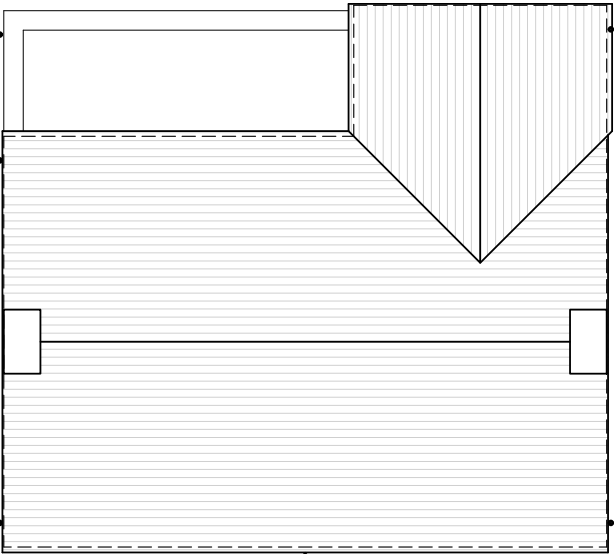

Roof Plan

KEY PLAN

 

B	Material key added	SU	30.10.25
A	Titleblock updated	SU	27.10.25
Rev	Note	By	Date
Scale:	1:100	Size:	@A2
Date:	07.01.25	Status:	PL
Drawn:	PC	Checked:	IMA
Job No:	1094	Drng No:	42 B
Title:	PROPOSED House Type B2-B Plans and Elevations		


Project:	Parnham Park Enabling Development
Client:	Parnham Estates Ltd



DHA ARCHITECTS

The Old Barns | 85 Camden St | Birmingham | B1 3DD
Tel: 0121 200 2638 email: design@dhaa.co.uk
www.dhaa.co.uk



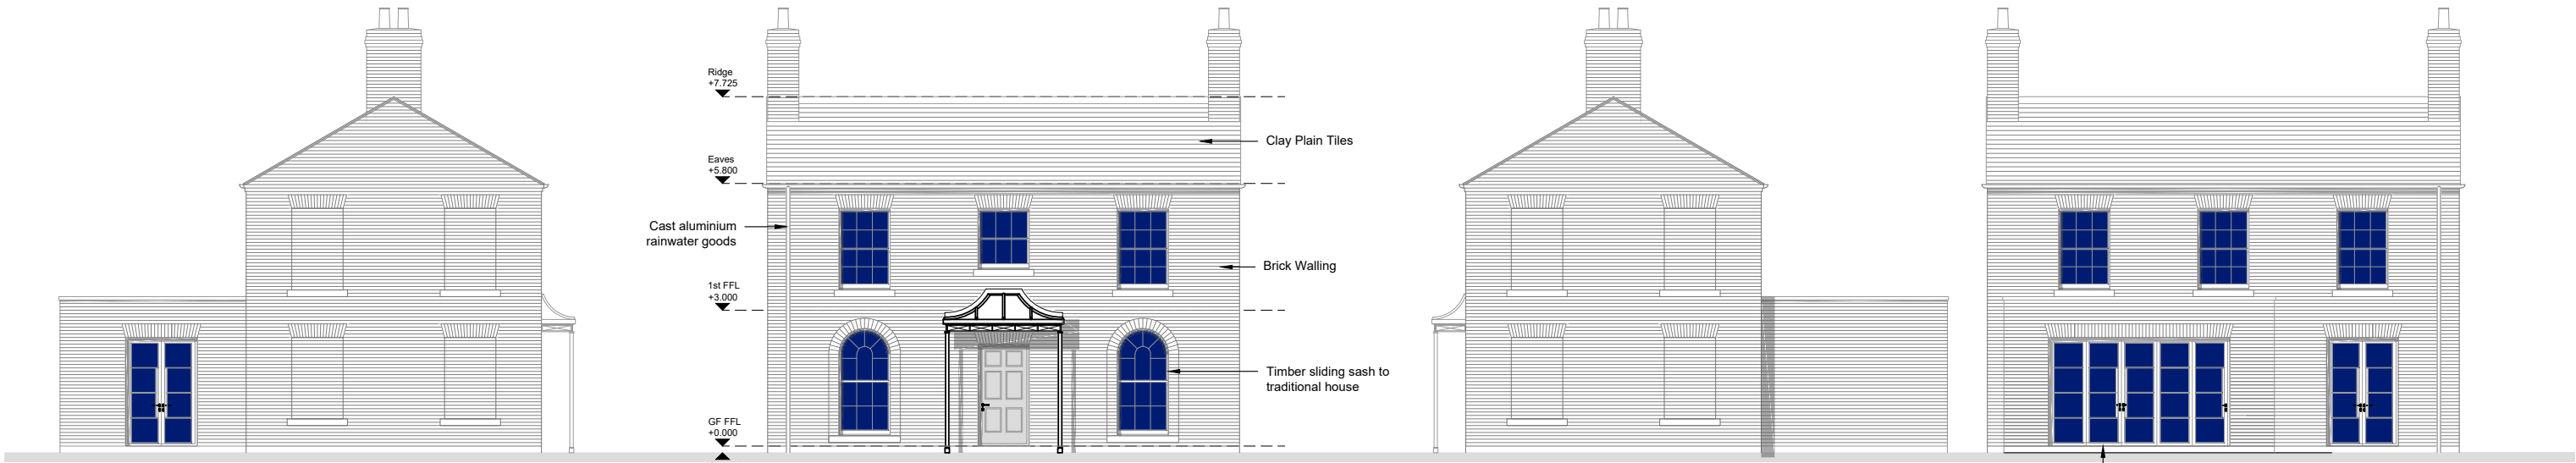

Left Side Elevation

Front Elevation

Right Side Elevation

Rear Elevation

Images of External Materials Used



WALL: Brick



ROOF: Clay Plain Tiles




WINDOWS: Crittall Style Glazing




WINDOWS: Timber Sliding Sash




RAINWATER GOODS: Cast Aluminium

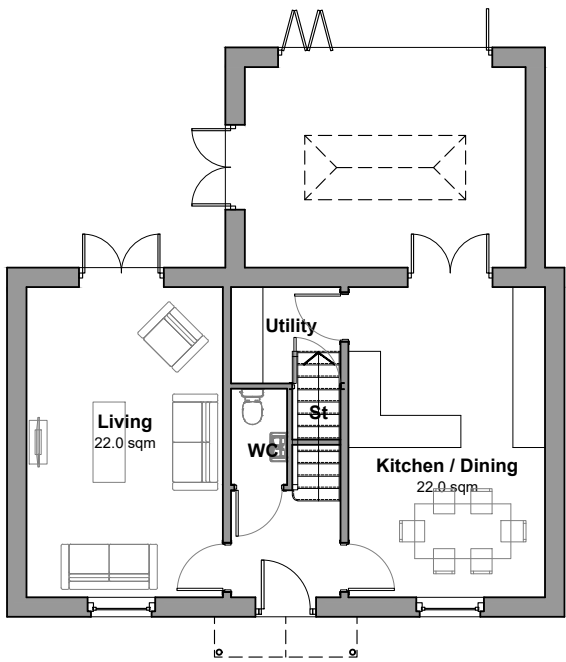

Ground Floor Plan

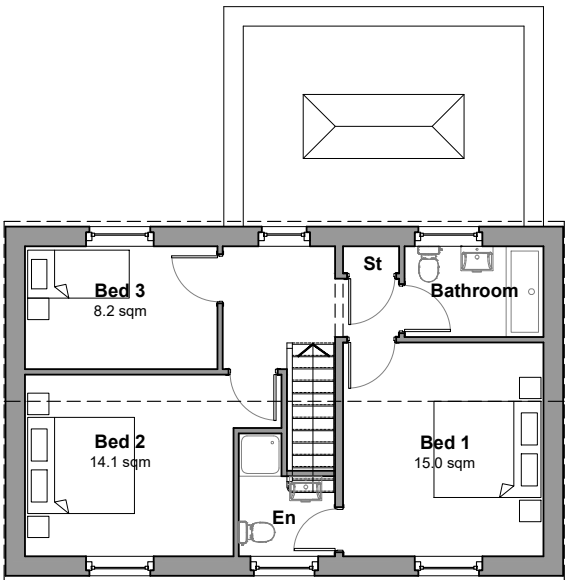

First Floor Plan

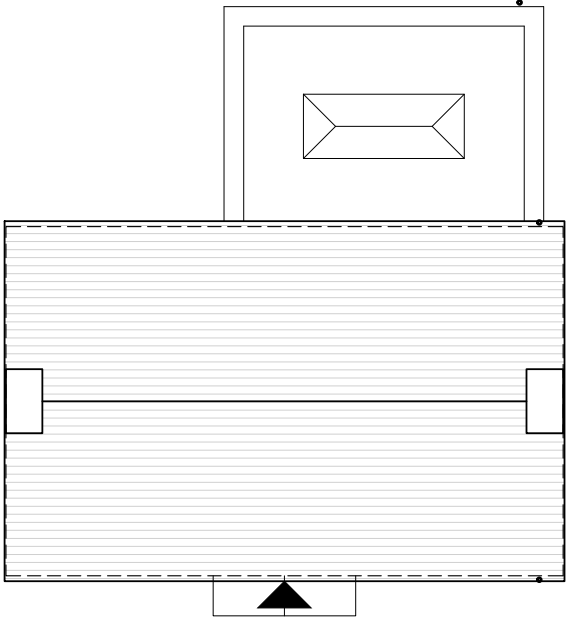

Roof Plan

KEY PLAN



B	Material key added	SU	30.10.25
A	Titleblock updated	SU	27.10.25
Rev	Note	By	Date

Scale: 1:100 Size: @A2

Date: 06.01.25 Status: PL

Drawn: PC Checked: IMA

Job No: 1094 Drg No: 43 B

Title: PROPOSED House Type B3-A Plans and Elevations

Project: Parnham Park Enabling Development


Client: Parnham Estates Ltd



DHA ARCHITECTS

The Old Barns | 85 Camden St | Birmingham | B1 3DD
Tel: 0121 200 2638 email: design@dhaa.co.uk
www.dhaa.co.uk



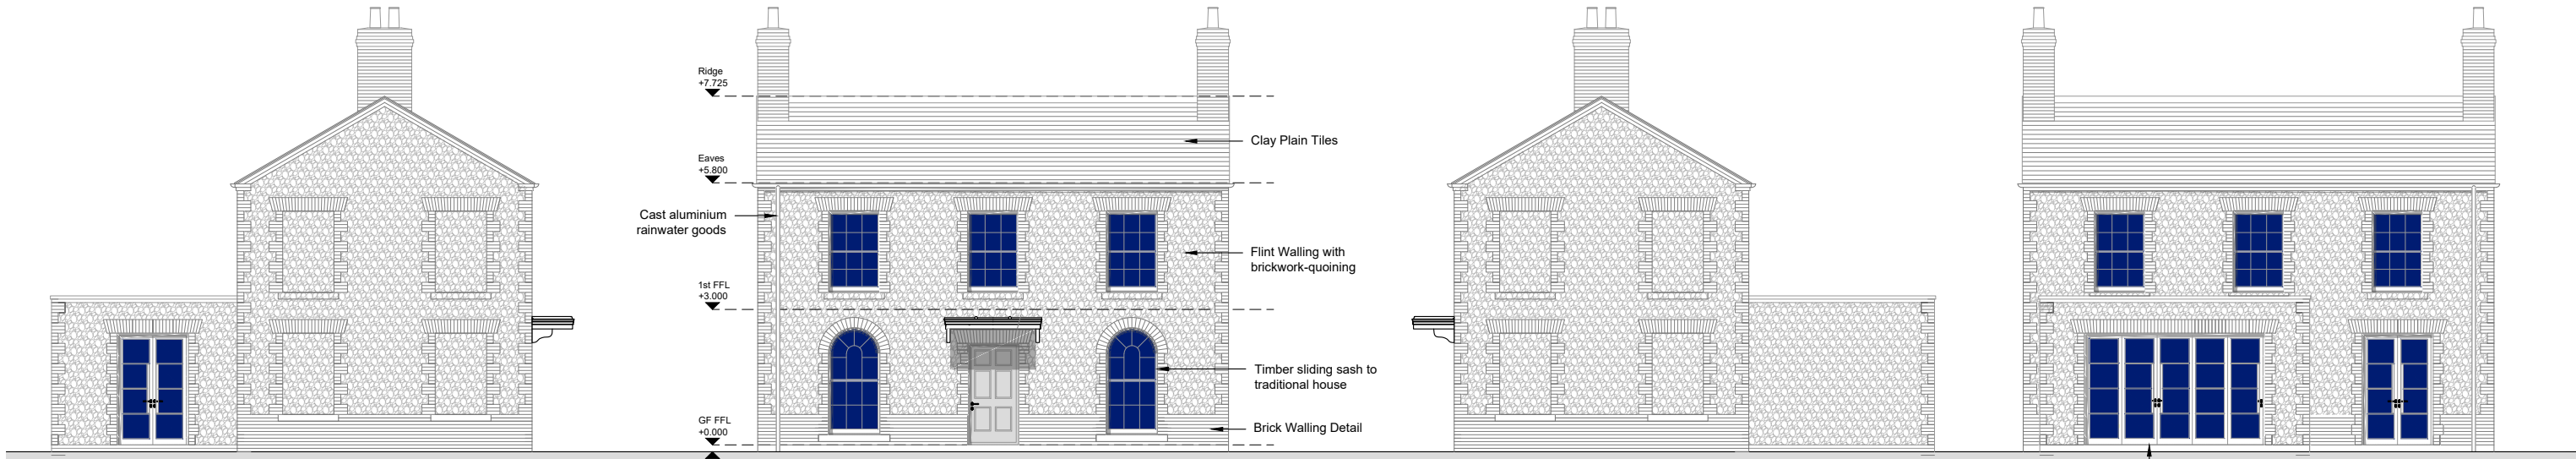


Left Side Elevation


Front Elevation

Right Side Elevation


Rear Elevation

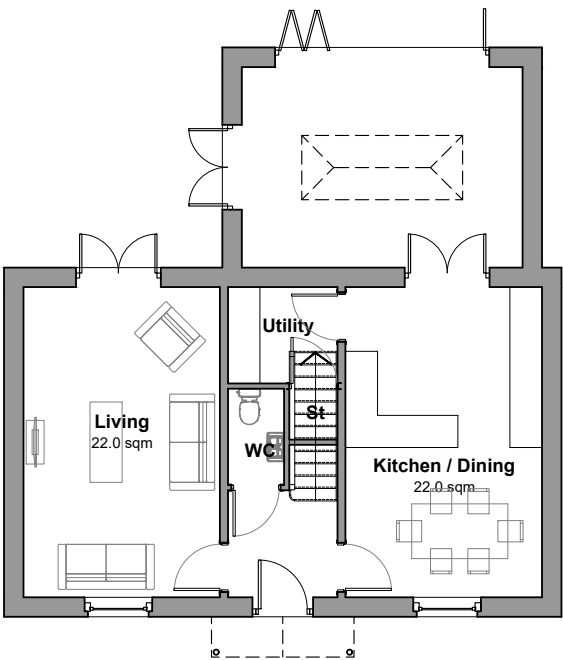

Ground Floor Plan

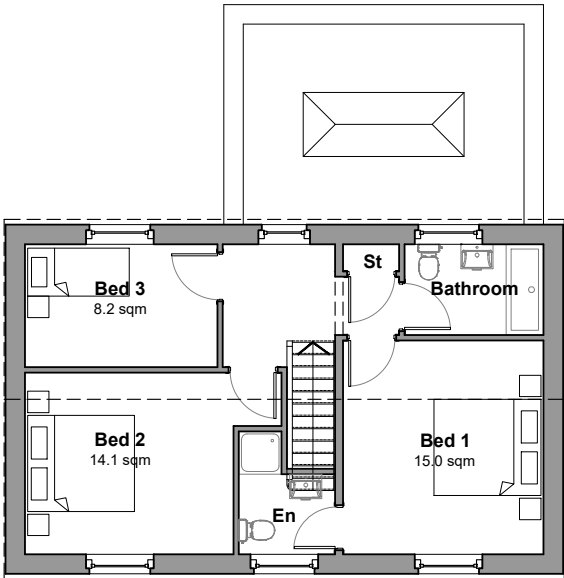

First Floor Plan

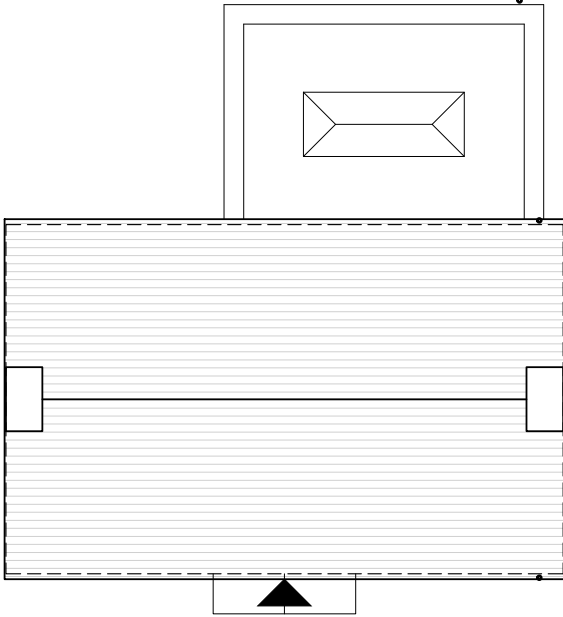

Roof Plan

Images of External Materials Used



WALL: Flint



WALL: Brick



ROOF: Clay Plain Tiles




WINDOWS: Crittall Style Glazing




WINDOWS: Timber Sliding Sash



RAINWATER GOODS: Cast Aluminium

 

KEY PLAN

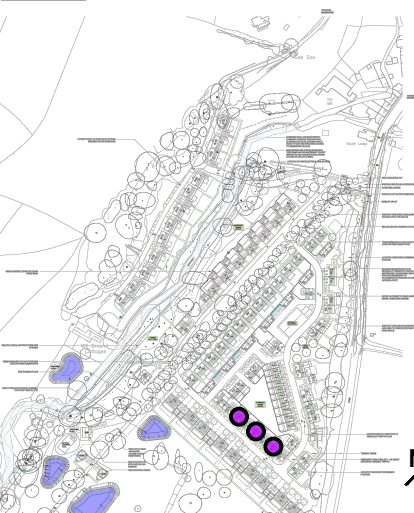

B	Material key added	SU	30.10.25
A	Titleblock updated	SU	27.10.25
Rev	Note	By	Date

Scale: 1:100 Size: @A2

Date: 06.01.25 Status: PL

Drawn: PC Checked: IMA

Job No: 1094 Drg No: 44 B

Title: PROPOSED House Type B3-B Plans and Elevations

Project: Parnham Park Enabling Development

Client: Parnham Estates Ltd



DHA ARCHITECTS

The Old Barns | 85 Camden St | Birmingham | B1 3DD
Tel: 0121 200 2638 email: design@dhaa.co.uk
www.dhaa.co.uk





Left Side Elevation

Front Elevation

Right Side Elevation

Rear Elevation

Images of External Materials Used



WALL: Flint



WALL: Brick



ROOF: Clay Plain Tiles




WINDOWS: Crittall Style Glazing




WINDOWS: Timber Sliding Sash




RAINWATER GOODS: Cast Aluminium

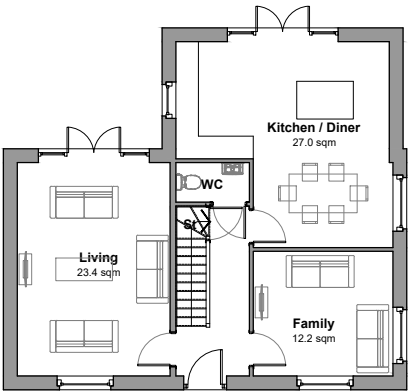


Ground Floor Plan

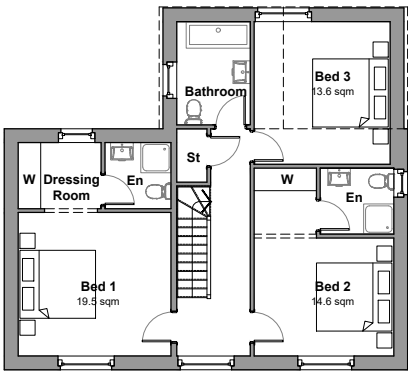

First Floor Plan


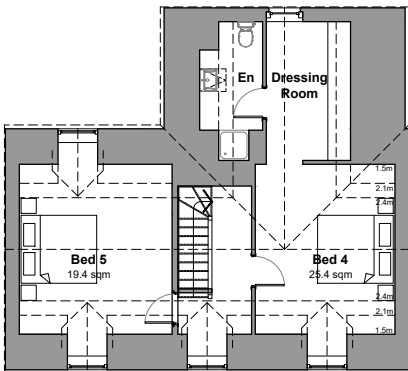


Second Floor Plan

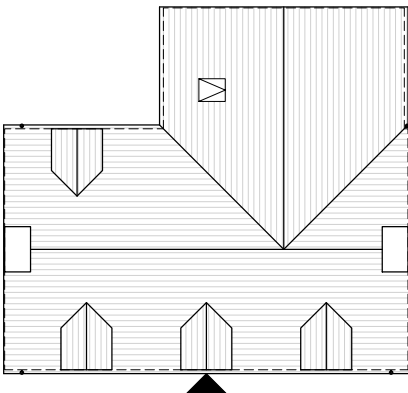

Roof Plan

KEY PLAN

 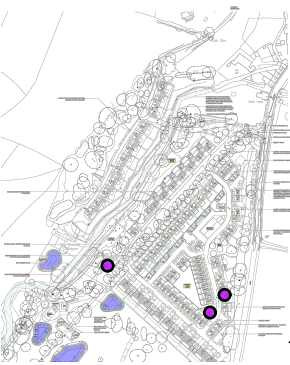

B	Material key added	SU	30.10.25
A	Titleblock updated	SU	27.10.25
Rev	Note	By	Date
Scale:	1:100	Size:	@A1
Date:	06.01.25	Status:	PL
Drawn:	PC	Checked:	IMA
Job No:	1094	Drq No:	45 B
Title:	PROPOSED House Type B4 Plans and Elevations		

Project: Pamham Park Enabling Development

Client: Pamham Estates Ltd




DHA ARCHITECTS

The Old Barns | 65 Camden St | Birmingham | B1 3JD
Tel: 0121 200 2638 email: design@dha.co.uk
www.dha.co.uk





Left Side Elevation

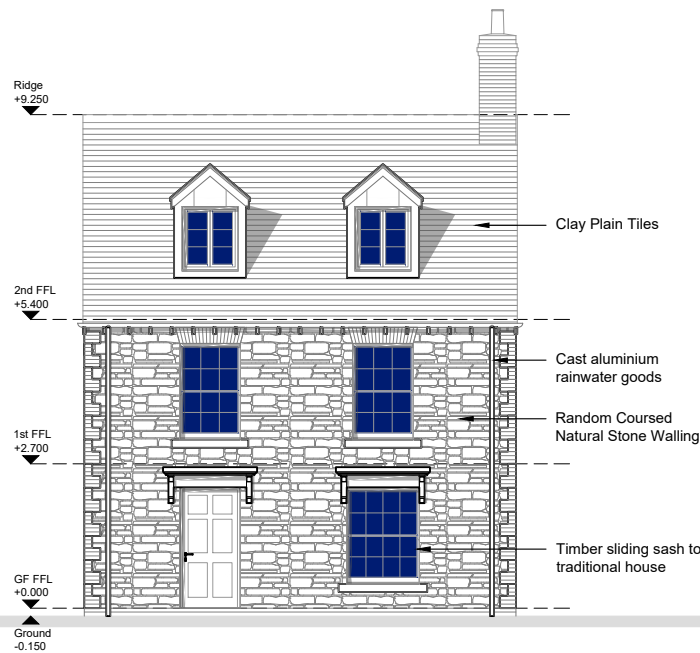


Front Elevation




Right Side Elevation




Rear Elevation

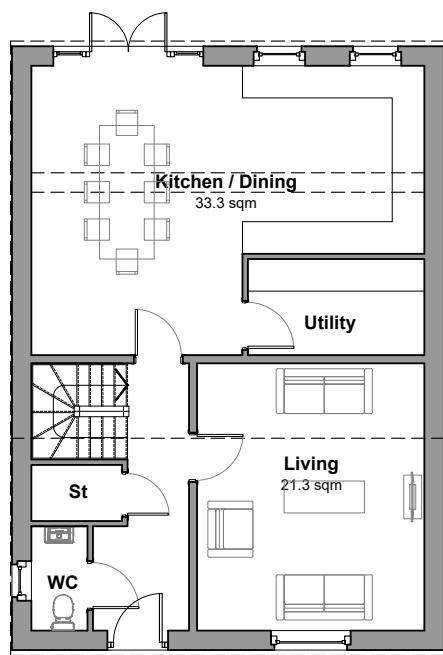


Ground Floor Plan

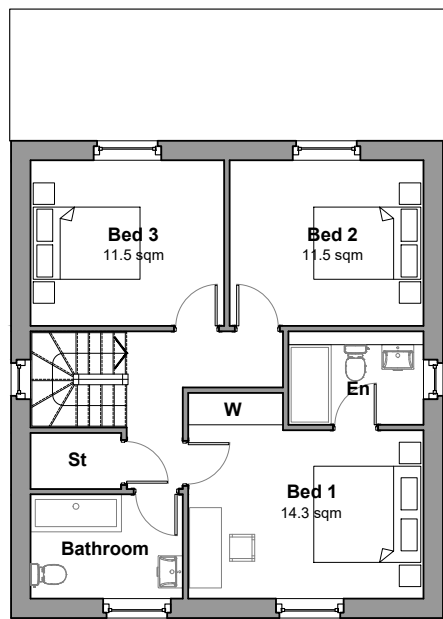

First Floor Plan

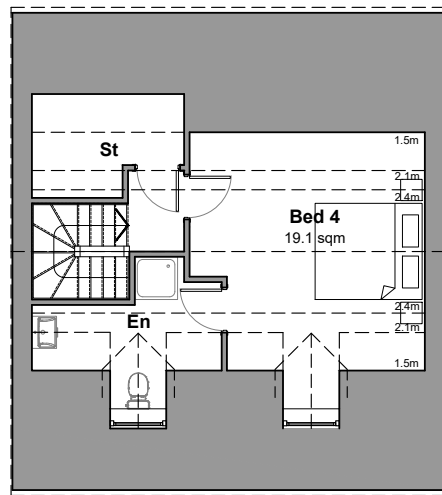


Second Floor Plan

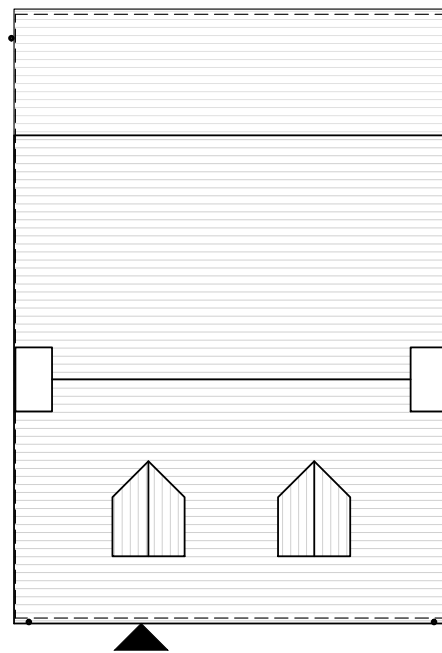

Roof Plan

KEY PLAN

 

B	Material key added	SU	30.10.25
A	Titleblock updated	SU	27.10.25
Rev	Note	By	Date

Scale: 1:100 Size: @A2

Date: 06.01.25 Status: PL

Drawn: PC Checked: IMA

Job No: 1094 Drg No: 46 B

Title: PROPOSED House Type B6 Plans and Elevations

Project: Parnham Park Enabling Development

Client: Parnham Estates Ltd






DHA ARCHITECTS

The Old Barns | 85 Camden St | Birmingham | B1 3DD
Tel: 0121 200 2638 email: design@dhaa.co.uk
www.dhaa.co.uk




Images of External Materials Used

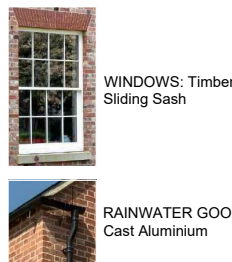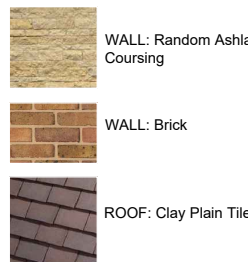


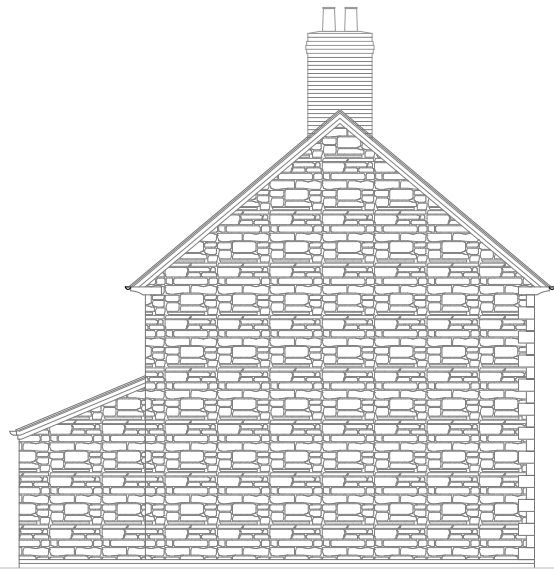

Left Side Elevation

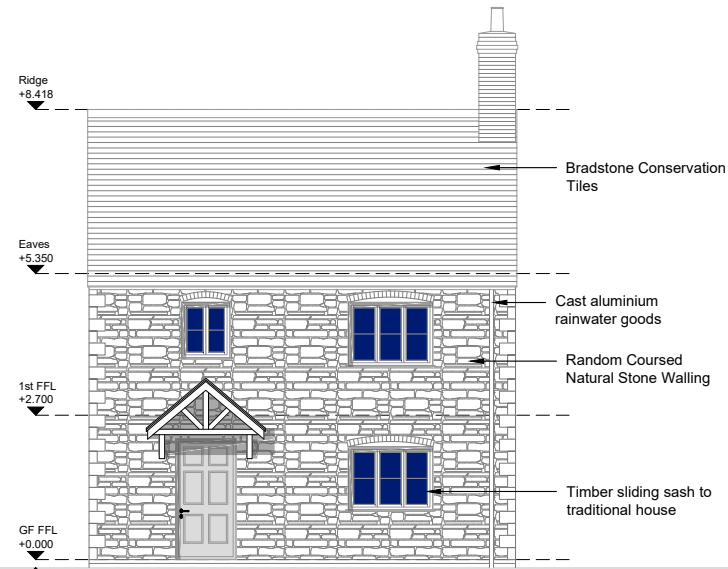

Front Elevation

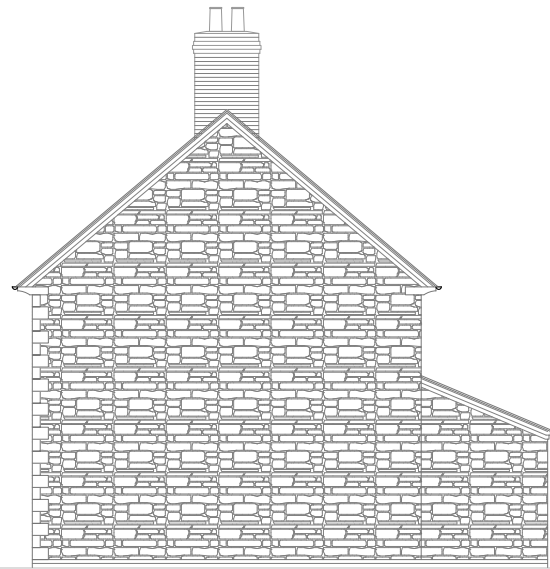

Right Side Elevation



Rear Elevation

Images of External Materials Used



WALL: Random Ashlar Coursing



WALL: Brick



ROOF: Bradstone Conservation Tiles




WINDOWS: Crittall Style Glazing




WINDOWS: Timber Sliding Sash




RAINWATER GOODS: Cast Aluminium

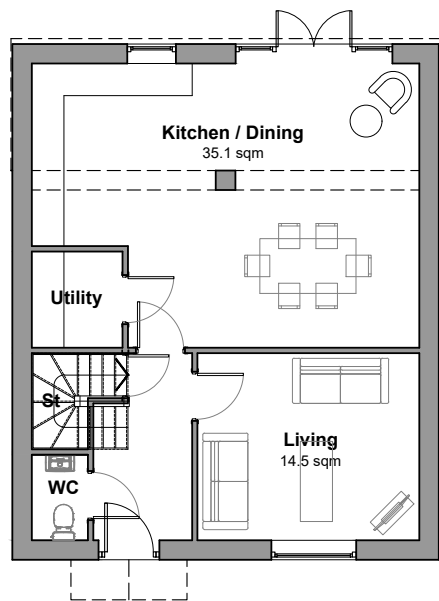

Ground Floor Plan

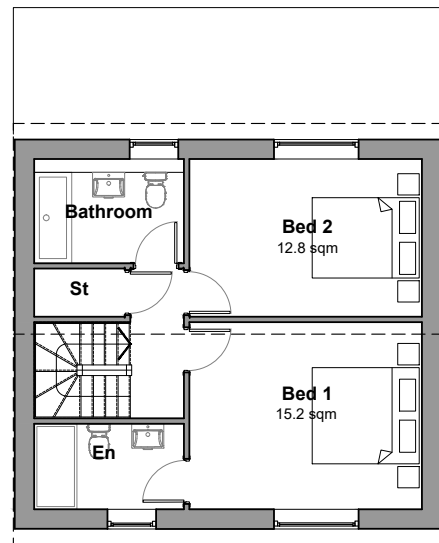

First Floor Plan

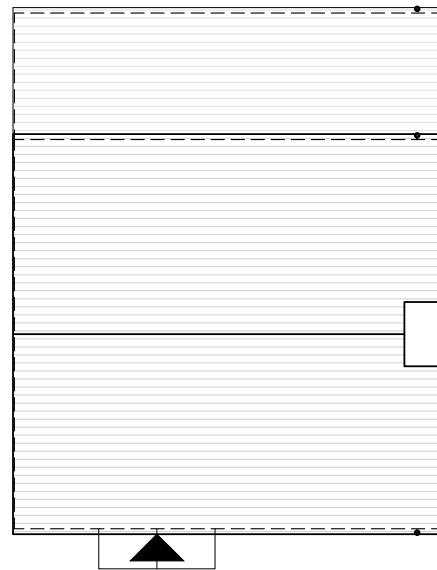


Roof Plan

KEY PLAN



Key Plan Not to Scale

 

B	Material key added	SU	30.10.25
A	Titleblock updated	SU	27.10.25
Rev	Note	By	Date

Scale: 1:100 Size: @A2

Date: 06.01.25 Status: PL

Drawn: PC Checked: IMA

Job No: 1094 Drg No: 48 B

Title: PROPOSED House Type C2 Plans and Elevations

Project: Parnham Park Enabling Development


Client: Parnham Estates Ltd



DHA ARCHITECTS

The Old Barns | 85 Camden St | Birmingham | B1 3DD
Tel: 0121 200 2638 email: design@dhaa.co.uk
www.dhaa.co.uk



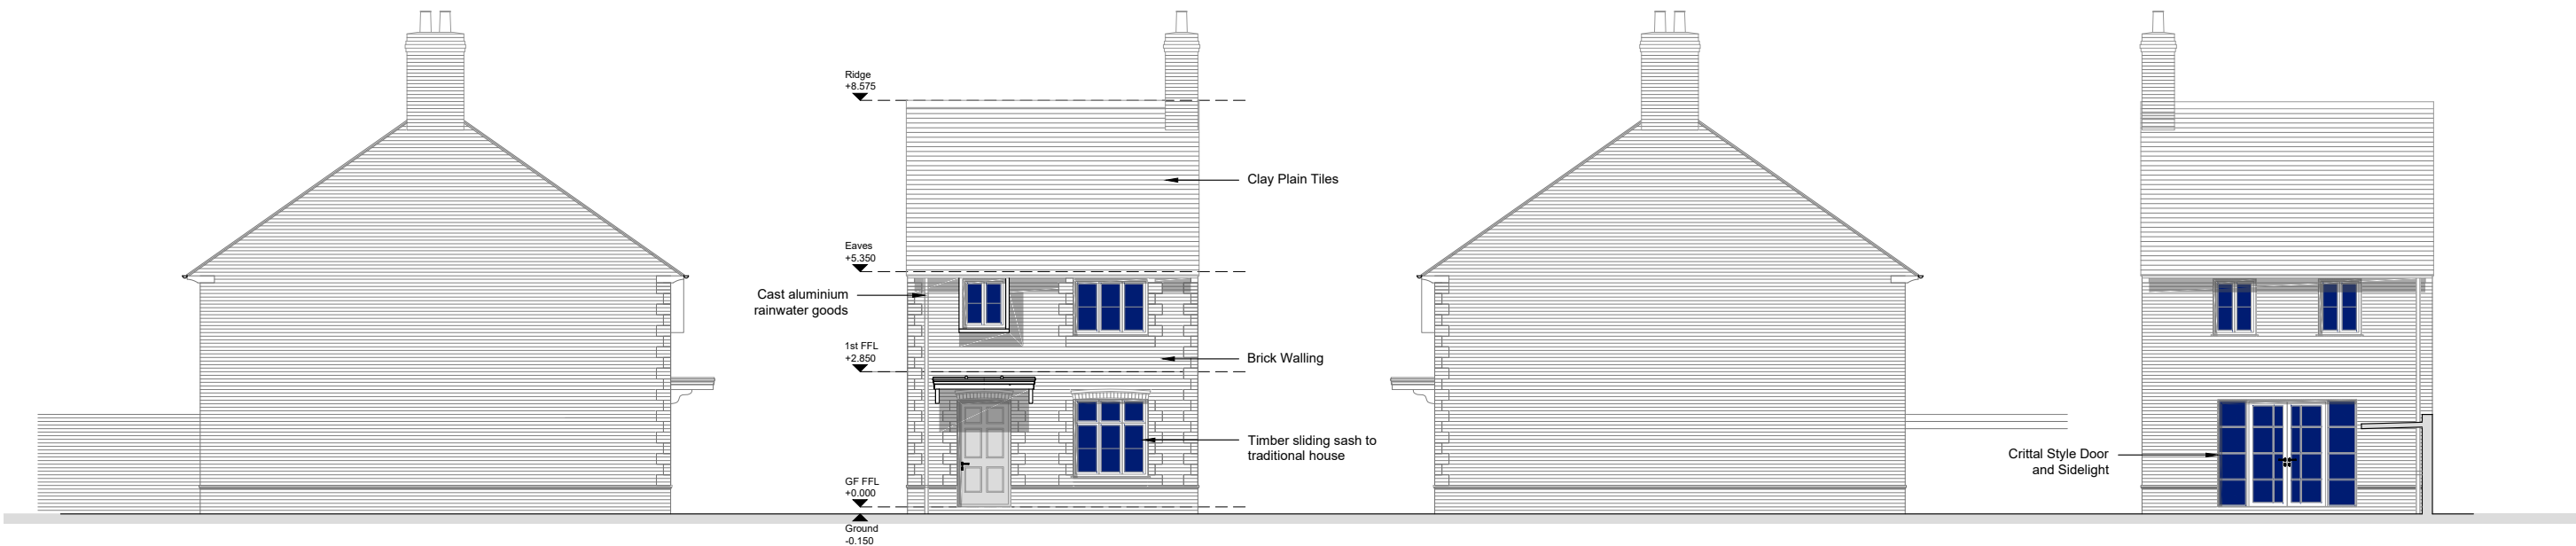



Left Side Elevation

Front Elevation


Right Side Elevation

Rear Elevation


Images of External Materials Used

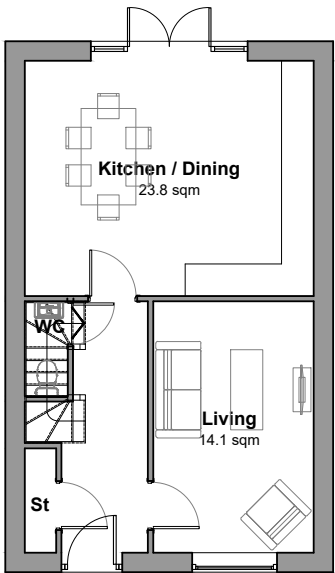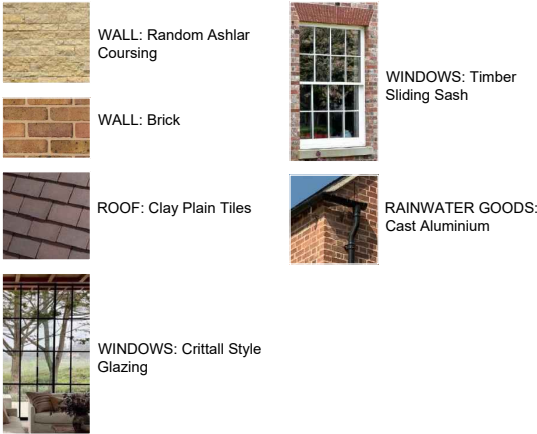

Ground Floor Plan

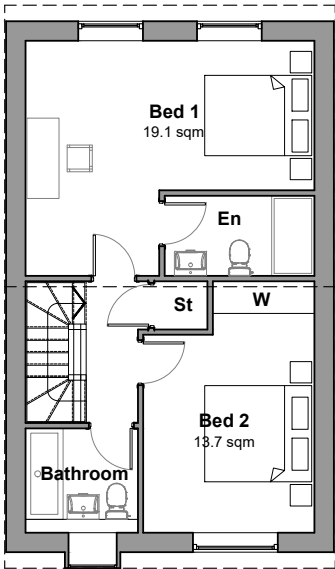

First Floor Plan

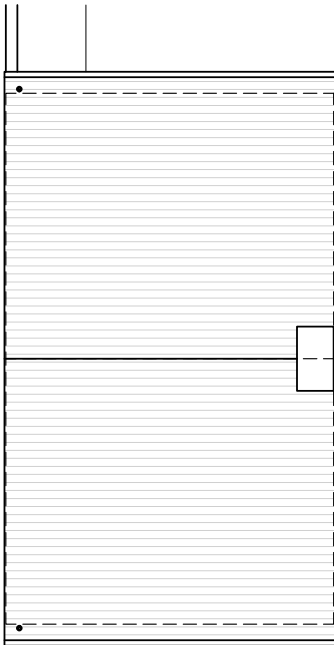

Roof Plan

KEY PLAN



B	Material key added	SU	30.10.25
A	Titleblock updated	SU	27.10.25
Rev	Note	By	Date

Scale: 1:100 Size: @A2

Date: 06.01.25 Status: PL

Drawn: PC Checked: IMA

Job No: 1094 Drg No: 49 B

Title: PROPOSED House Type C3-A Plans and Elevations

Project: Parnham Park Enabling Development

Client: Parnham Estates Ltd



DHA ARCHITECTS

The Old Barns | 85 Camden St | Birmingham | B1 3DD
Tel: 0121 200 2638 email: design@dhaa.co.uk
www.dhaa.co.uk







Left Side Elevation

Front Elevation


Right Side Elevation

Rear Elevation


Images of External Materials Used

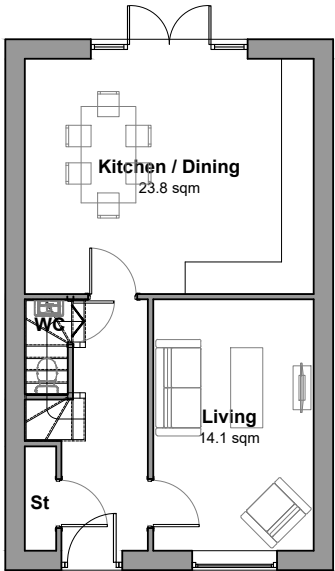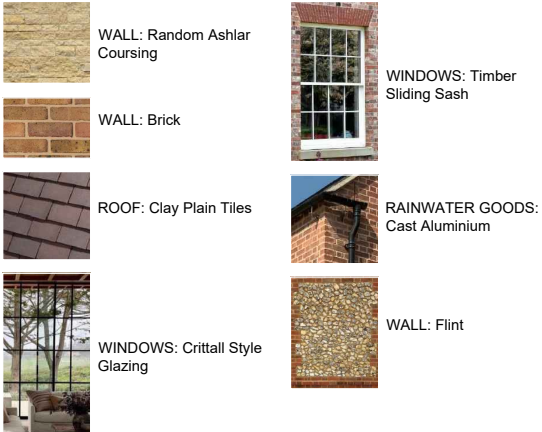

Ground Floor Plan

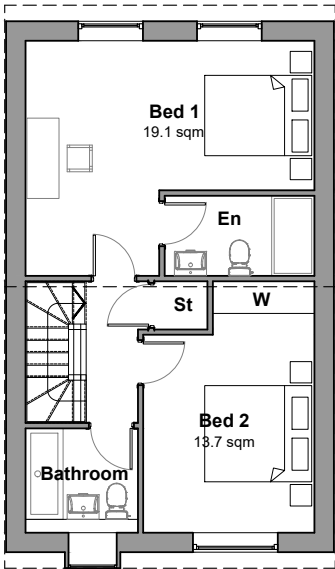

First Floor Plan

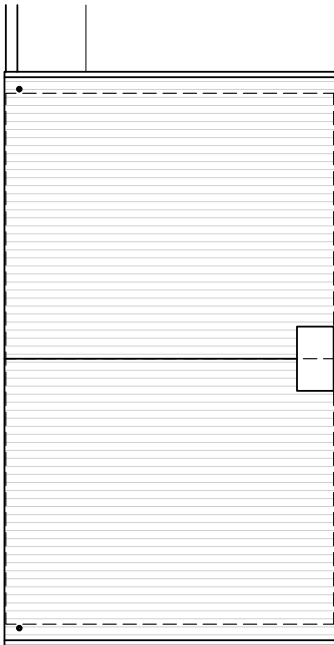


Roof Plan

KEY PLAN



Key Plan Not to Scale

 

B	Material key added	SU	30.10.25
A	Titleblock updated	SU	27.10.25
Rev	Note	By	Date

Scale: 1:100 Size: @A2

Date: 06.01.25 Status: PL

Drawn: PC Checked: IMA

Job No: 1094 Drg No: 50 B

Title: PROPOSED House Type C3-B Plans and Elevations

Project: Parnham Park Enabling Development


Client: Parnham Estates Ltd



DHA ARCHITECTS

The Old Barns | 85 Camden St | Birmingham | B1 3DD
Tel: 0121 200 2638 email: design@dhaa.co.uk
www.dhaa.co.uk




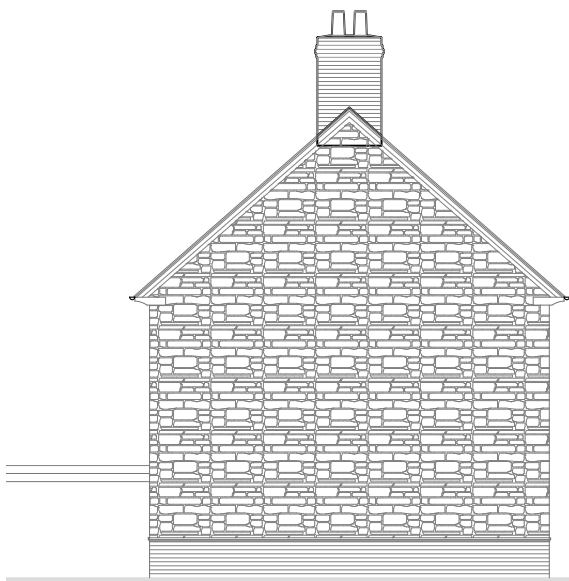


Left Side Elevation



Rear Elevation

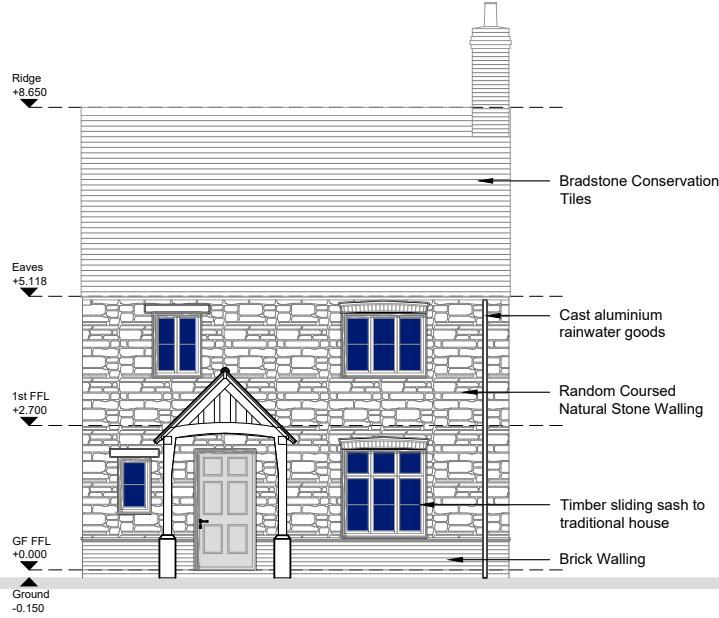

Front Elevation

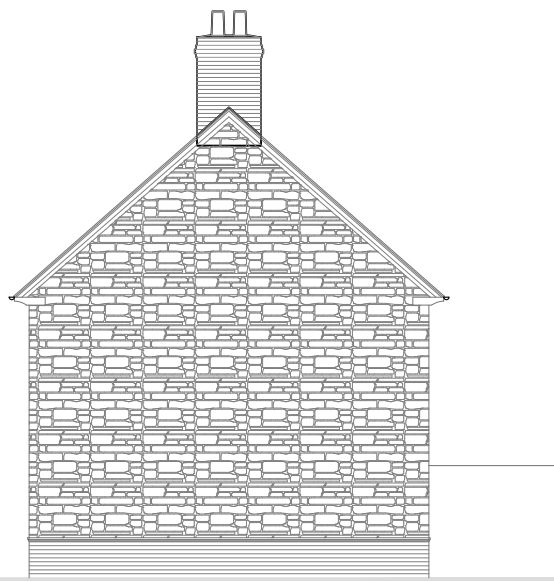

Right Side Elevation

Images of External Materials Used



WALL: Random Ashlar Coursing



WALL: Brick



ROOF: Bradstone Conservation Tiles




WINDOWS: Crittall Style Glazing




WINDOWS: Timber Sliding Sash




RAINWATER GOODS: Cast Aluminium

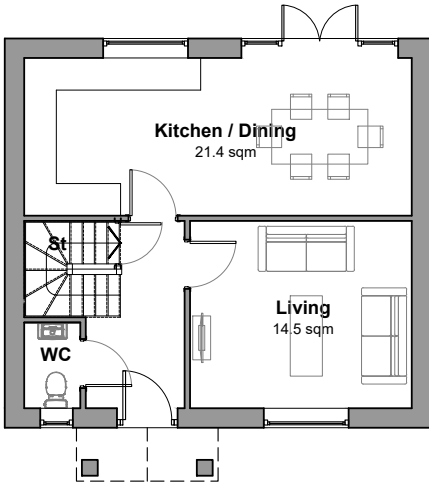

Ground Floor Plan

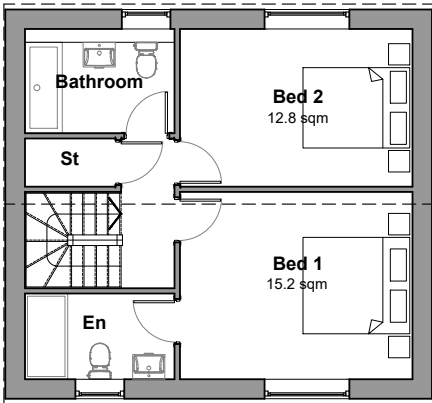

First Floor Plan

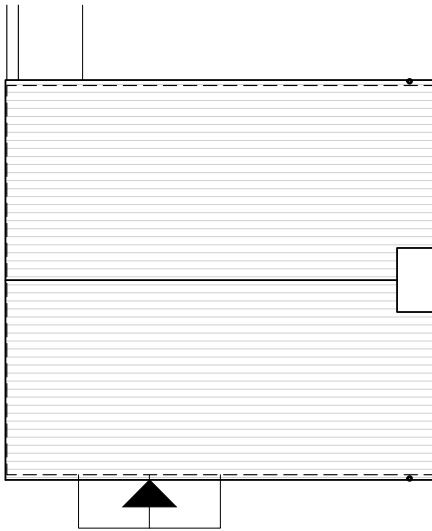

Roof Plan

KEY PLAN



Key Plan Not to Scale



B	Material key added	SU	30.10.25
A	Titleblock updated	SU	27.10.25
Rev	Note	By	Date

Scale: 1:100 Size: @A2

Date: 06.01.25 Status: PL

Drawn: PC Checked: IMA

Job No: 1094 Drg No: 51 B

Title: PROPOSED House Type C4 Plans and Elevations

Project: Parnham Park Enabling Development


Client: Parnham Estates Ltd



DHA ARCHITECTS

The Old Barns | 85 Camden St | Birmingham | B1 3DD
Tel: 0121 200 2638 email: design@dhaa.co.uk
www.dhaa.co.uk




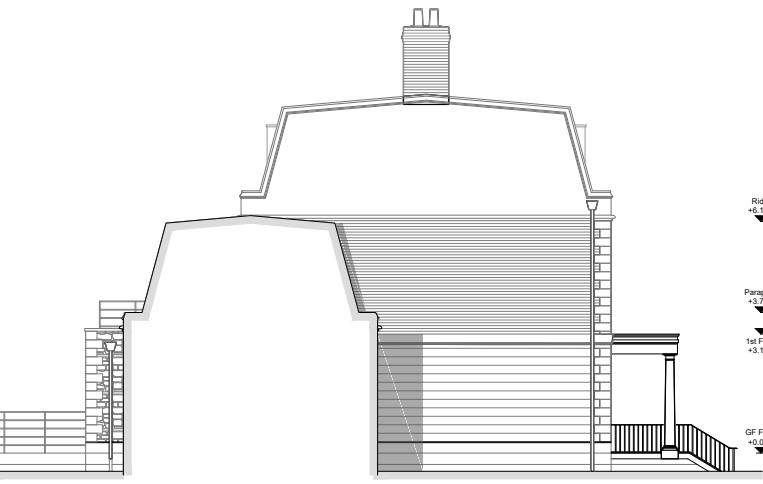

Left Side Elevation




Front Elevation

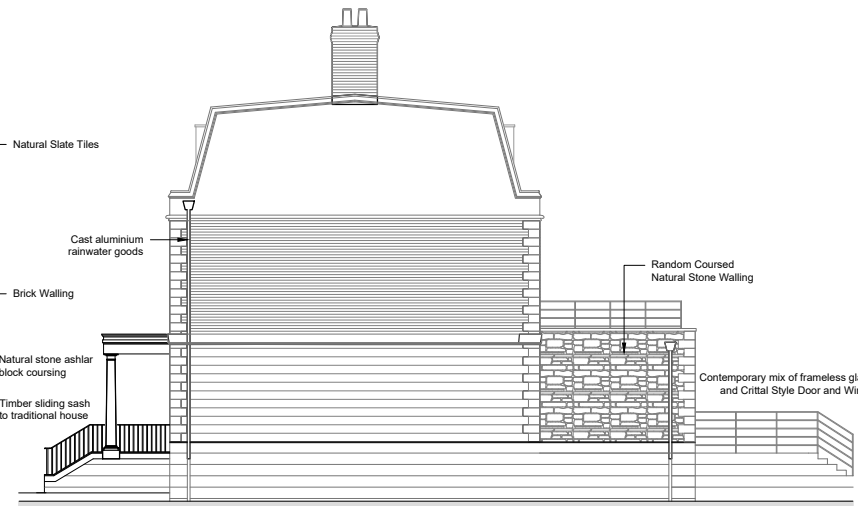


Right Side Elevation




Rear Elevation

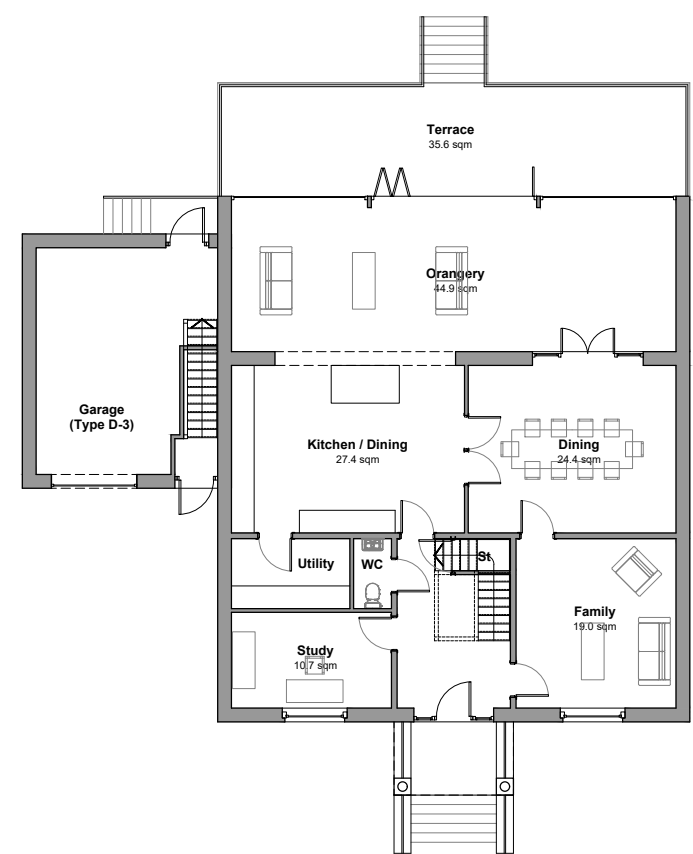


Ground Floor Plan

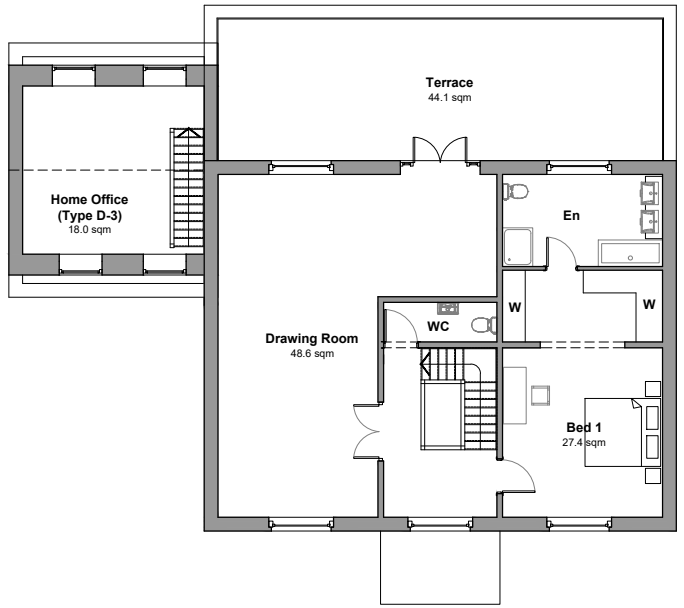

First Floor Plan

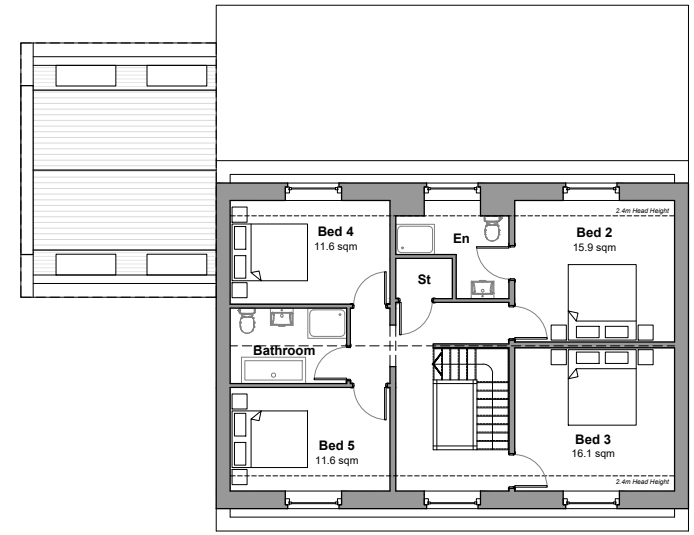

Second Floor Plan

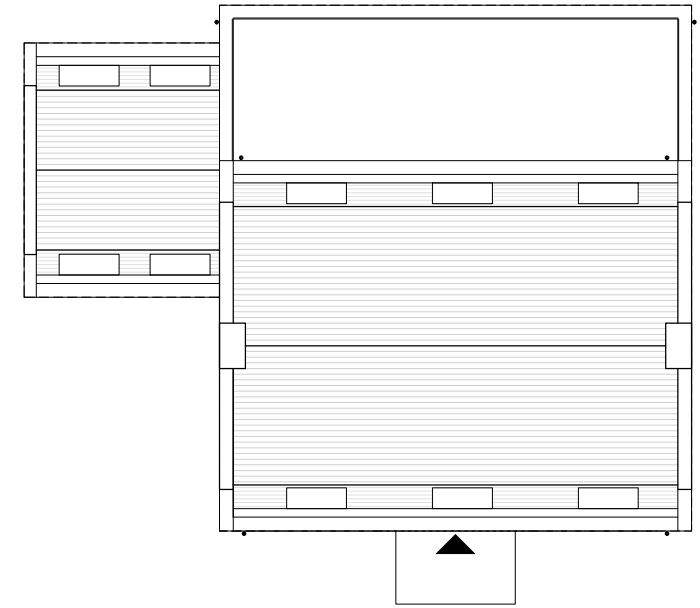

Roof Plan


Images of External Materials Used



WALL: Random Ashlar Coursing



WALL: Brick

 

WALL: Ashlar Coursing



WINDOWS: Crittal Style Glazing



ROOF: Natural Slate Tiles



WINDOWS: Timber Sliding Sash



RAINWATER GOODS: Cast Aluminium

0 1 2 3 4 5m

KEY PLAN

Rev Note By Date

B Material key added SU 30.10.25

A Titleblock updated SU 27.10.25

Scale: 1:100 Size: @A1

Date: 03.01.25 Status: PL

Drawn: PC Checked: IMA

Job No: 1094 Drg No: 53 B

Title: PROPOSED House Type E2-A Plans and Elevations

Project: Pamham Park Enabling Development


Client: Pamham Estates Ltd

DHA ARCHITECTS

The Old Barns | 65 Camden St | Birmingham | B1 3JD

Tel: 0121 209 2638 email: design@dhas.co.uk www.dhas.co.uk


Key Plan Not to Scale

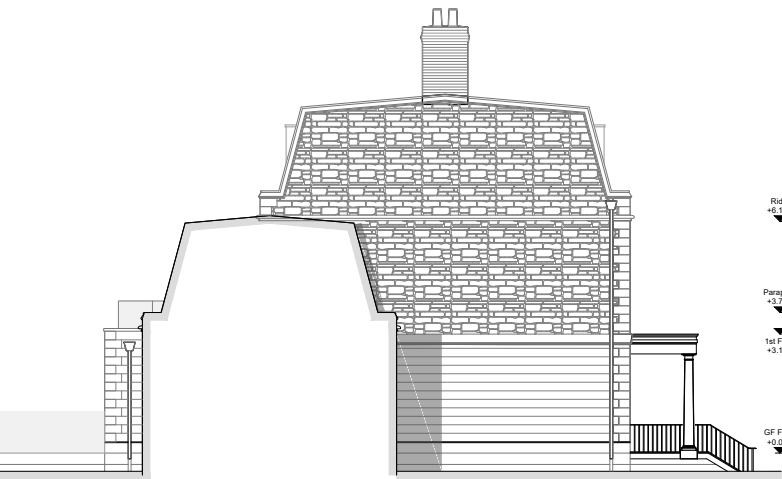

Left Side Elevation




Front Elevation

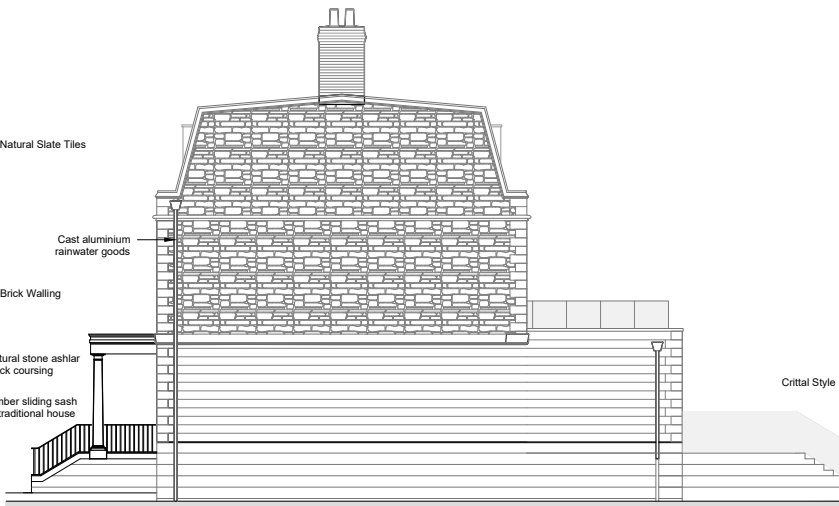


Right Side Elevation




Rear Elevation

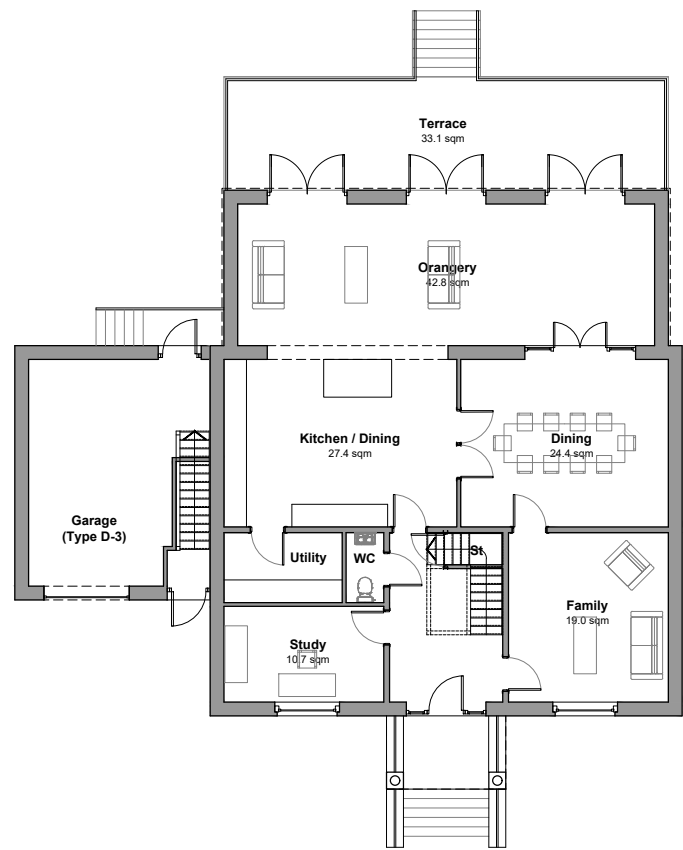


Ground Floor Plan

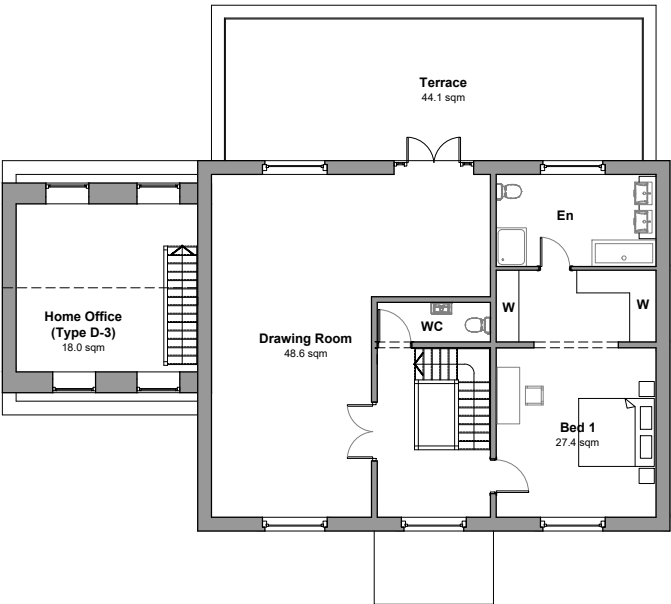

First Floor Plan

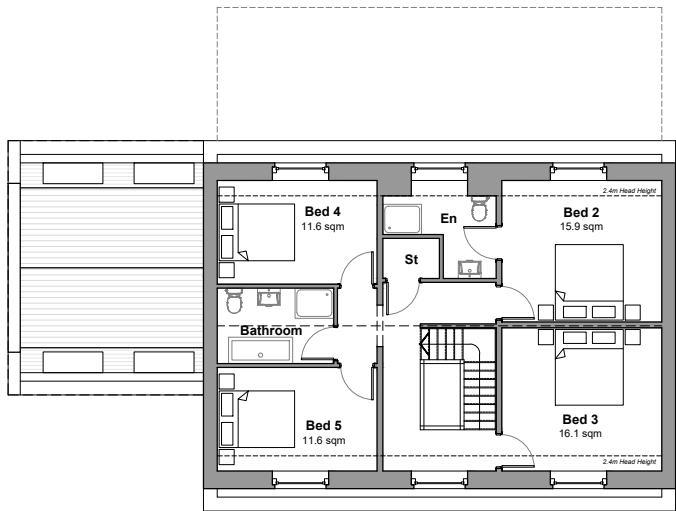

Second Floor Plan

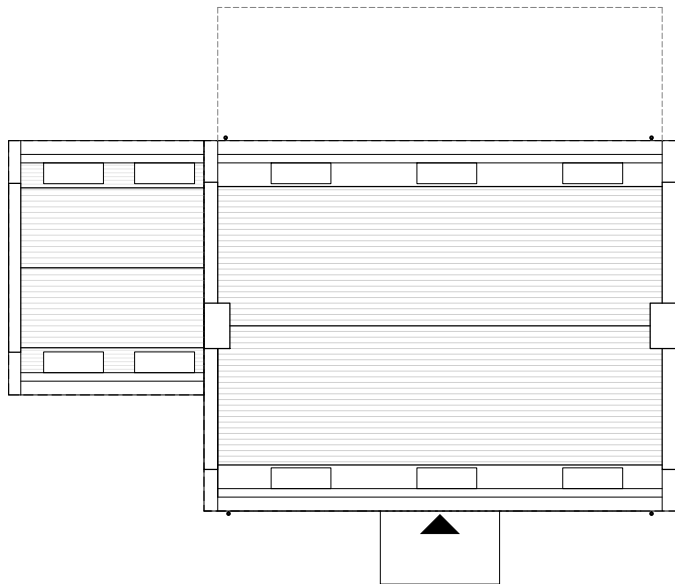

Roof Plan

Images of External Materials Used



WALL: Random Ashlar Coursing



WALL: Brick



WALL: Ashlar Coursing



WINDOWS: Crittall Style Glazing



ROOF: Natural Slate Tiles



WINDOWS: Timber Sliding Sash



RAINWATER GOODS: Cast Aluminium

KEY PLAN



0 1 2 3 4 5m

B	Material key added	SU	30.10.25
A	Titleblock updated	SU	27.10.25
Rev	Note	By	Date
Scale:	1:100	Size:	@A1
Date:	03.01.25	Status:	PL
Drawn:	PC	Checked:	IMA
Job No:	1094	Org No:	54 B
Title:	PROPOSED House Type E2-B Plans and Elevations		

Project: Pamham Park Enabling Development


Client: Pamham Estates Ltd



DHA ARCHITECTS

The Old Barns | 65 Camden St | Birmingham | B1 3DD
Tel: 0121 208 2838 email: design@dhas.co.uk
www.dhas.co.uk




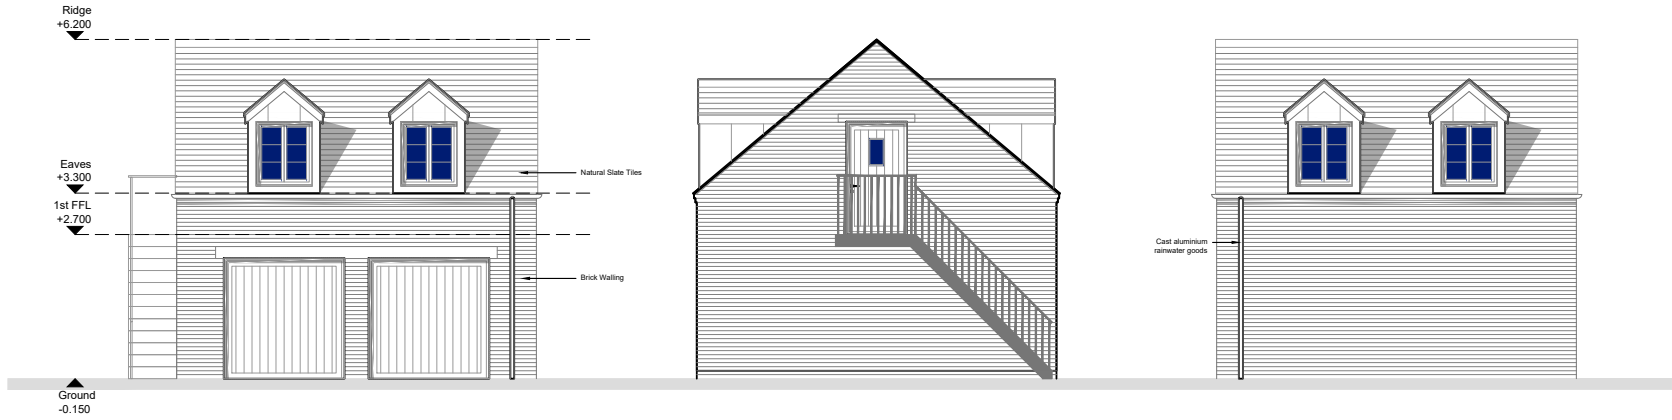


Front Elevation

Side Elevation

Rear Elevation

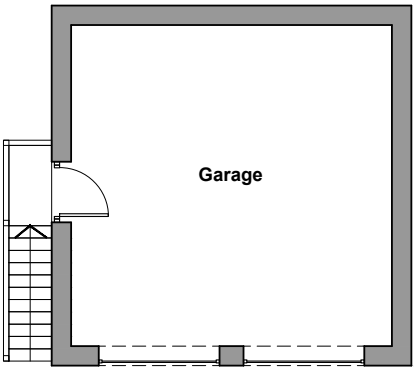


Ground Floor Plan

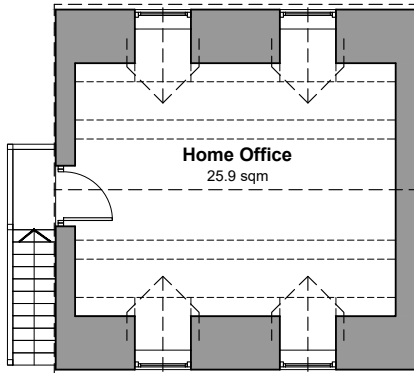

First Floor Plan

1.2m Head Height
1.5m Head Height
2.1m Head Height
2.4m Head Height


2.4m Head Height
2.1m Head Height
1.5m Head Height
1.2m Head Height

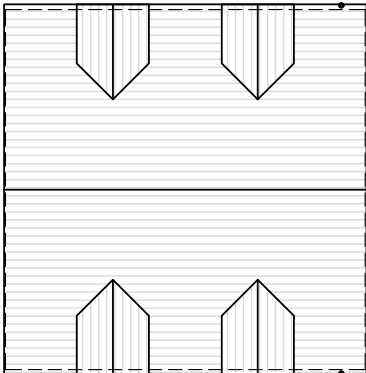

Roof Plan

TYPE D


Images of External Materials Used

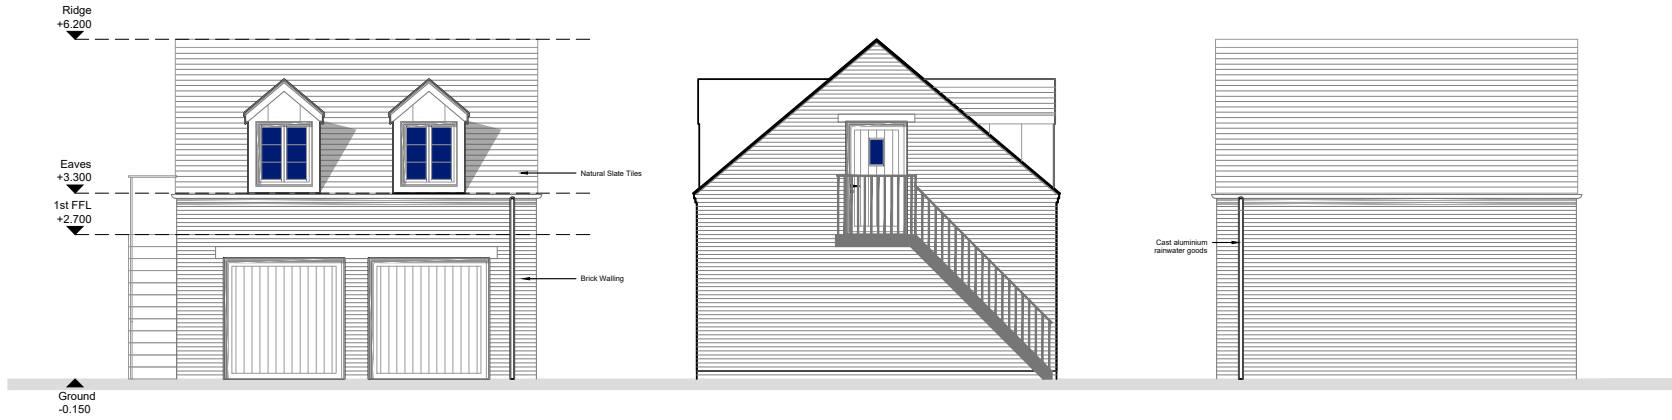


Front Elevation

Side Elevation

Rear Elevation

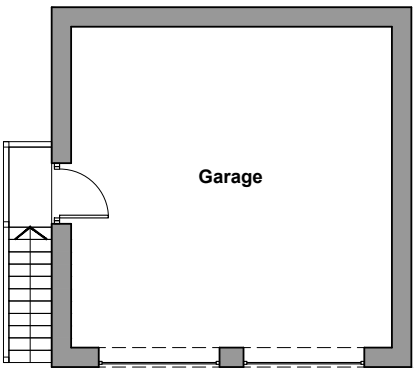


Ground Floor Plan

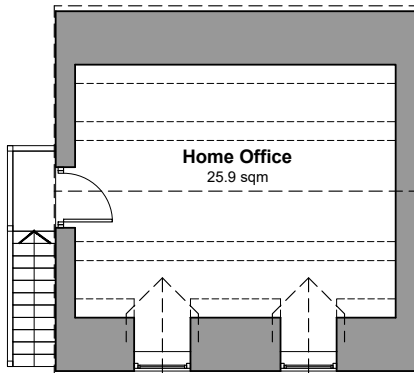

First Floor Plan


1.2m Head Height
1.5m Head Height
2.1m Head Height
2.4m Head Height

2.4m Head Height
2.1m Head Height
1.5m Head Height
1.2m Head Height

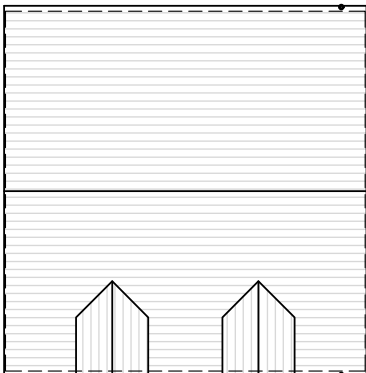

Roof Plan

TYPE D-1

 

B	Material key added	SU	30.10.25
A	Titleblock updated	SU	27.10.25
Rev	Note	By	Date
Scale:	1:100	Size:	@A2
Date:	03.01.25	Status:	PL
Drawn:	PC	Checked:	IMA
Job No:	1094	Drg No:	56 B
Title:	PROPOSED Garage Type Plans and Elevations		

Project: Parnham Park Enabling Development

Client: Parnham Estates Ltd




DHA ARCHITECTS

The Old Barns | 85 Camden St | Birmingham | B1 3DD
Tel: 0121 200 2638 email: design@dhaa.co.uk
www.dhaa.co.uk



Key Plan Not to Scale

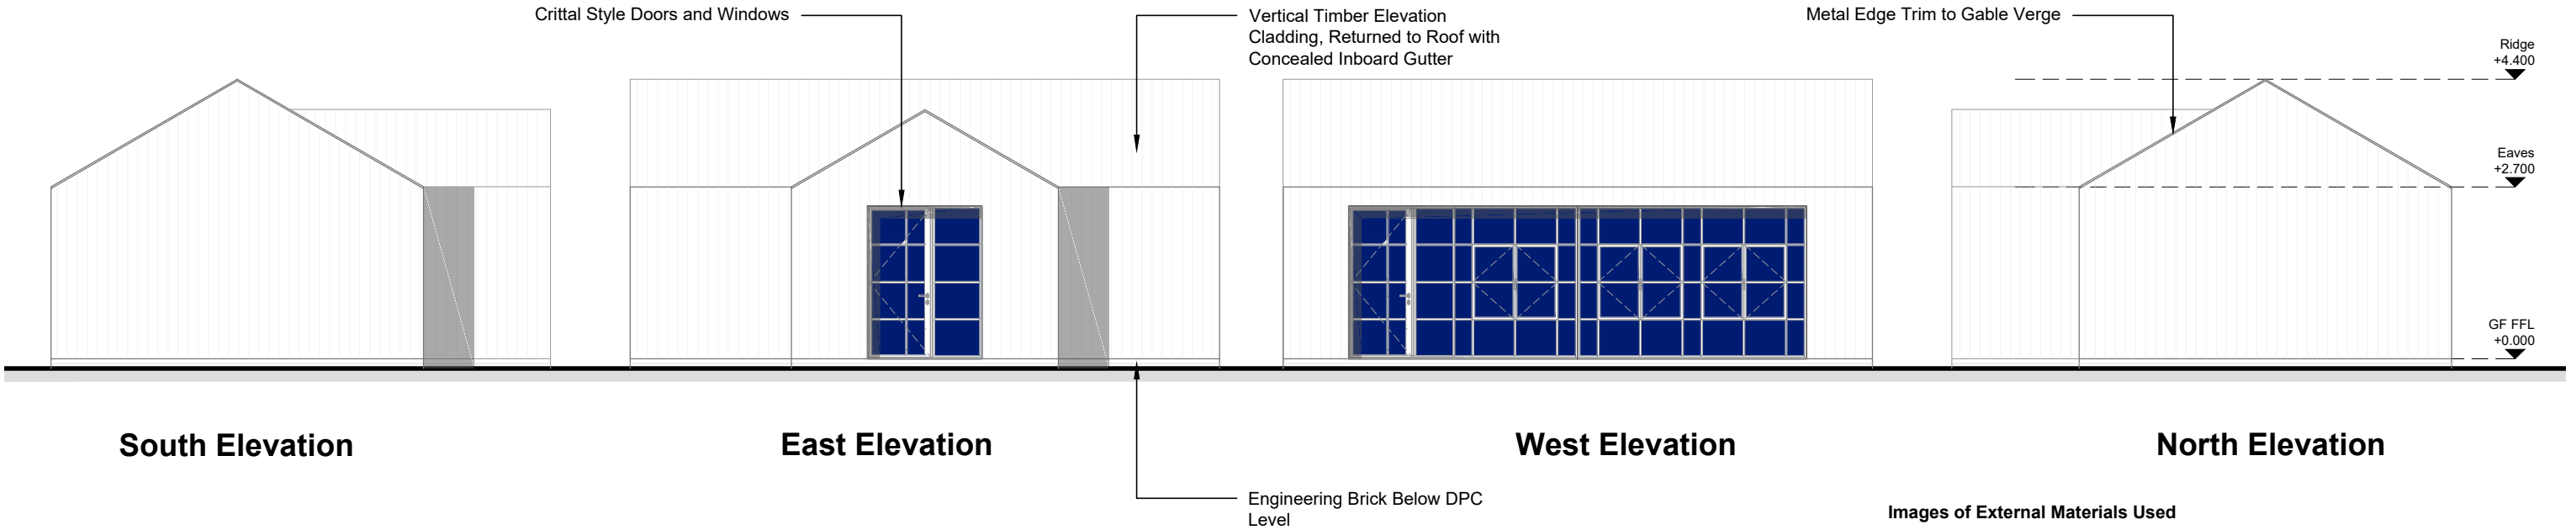


Images of External Materials Used



WALL + ROOF: Timber Cladding



WINDOWS: Crittall Style Glazing

 

B	Material key added	SU	30.10.25
A	Titleblock updated	SU	27.10.25
Rev	Note	By	Date
Scale: 1:100		Size: @A3	
Date: 15.07.25		Status: PL	
Drawn: PC		Checked: IMA	
Job No: 1094		Drg No: 60 B	
Title: PROPOSED Gym Plans and Elevations			

Project: Parnham Park Enabling Development

Client: Parnham Estates Ltd




DHA ARCHITECTS


The Old Barns | 85 Camden St | Birmingham | B1 3DD
Tel: 0121 200 2638 email: design@dhaa.co.uk
www.dhaa.co.uk



Key Plan Not to Scale

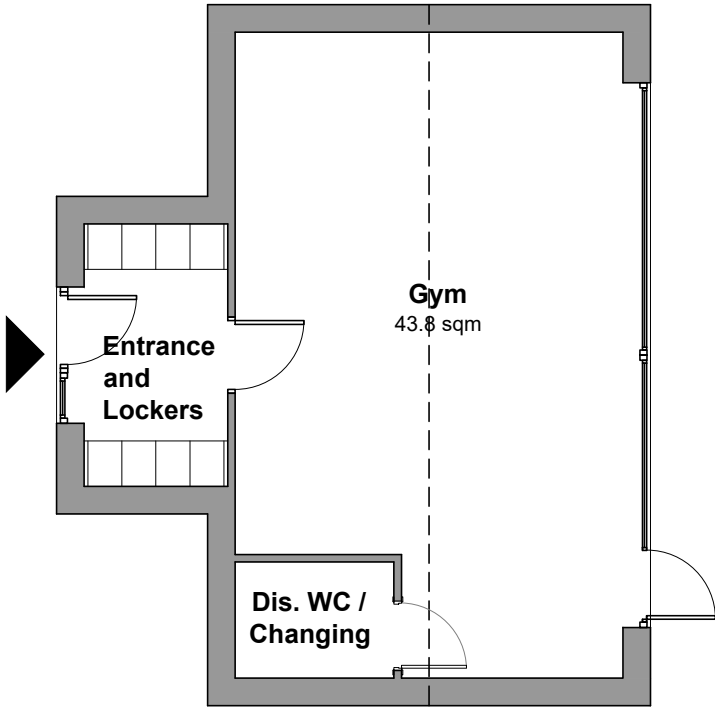

Ground Floor Plan

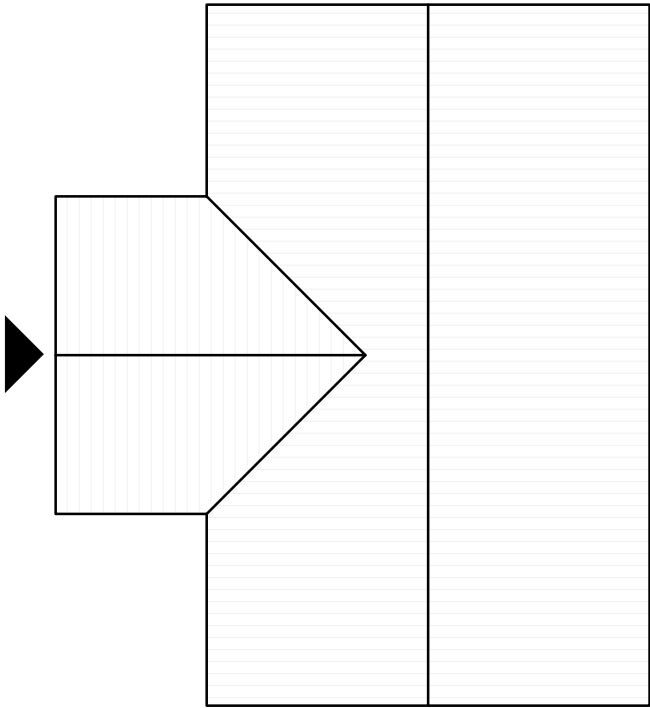

Roof Plan